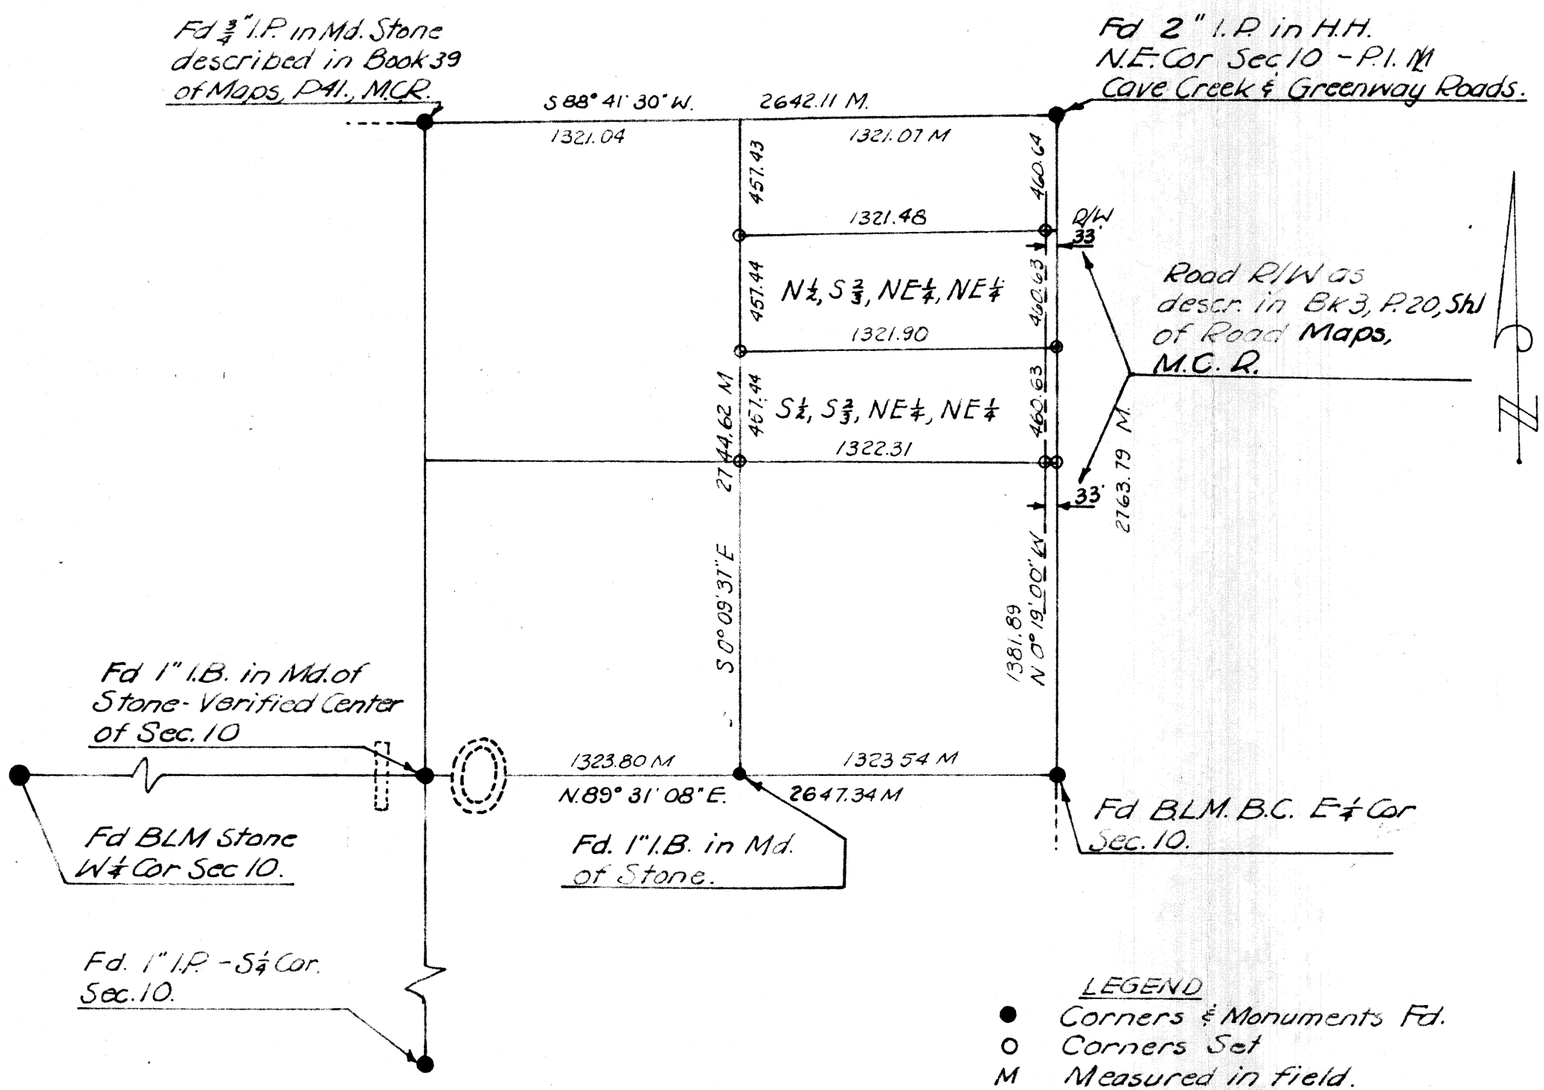


This is to certify that the survey hereon platted was made by me in June, 1960.

Eugene V. Shelley

DIN 59489

REGISTERED LAND SURVEYOR
CERTIFICATE EXPIRES
EUGENE V. SHELLEY
DEC. 31, 19 60
ARIZONA U.S.A.

LEGEND

● Corners & Monuments Fd.
○ Corners Set
M Measured in field.

REPORT OF SURVEY.

Of the S. two thirds of the N.E.¼ of the NE¼ of Sec. 10, T.3N., R.3E., G&S.R.B.L.&M.- Maricopa County, Arizona.

for

Mr. H.S. LAUER
LAUER & AUGUSTINE, REALTORS.

| | | |
|---|---|---|
| Surveyed by E.V.S. | | Scale 1"=600' |
| Checked - H.L.M. | Job- 60-167 | Drawn by H.L.M. |

ARIZONA SURVEYING SERVICE.