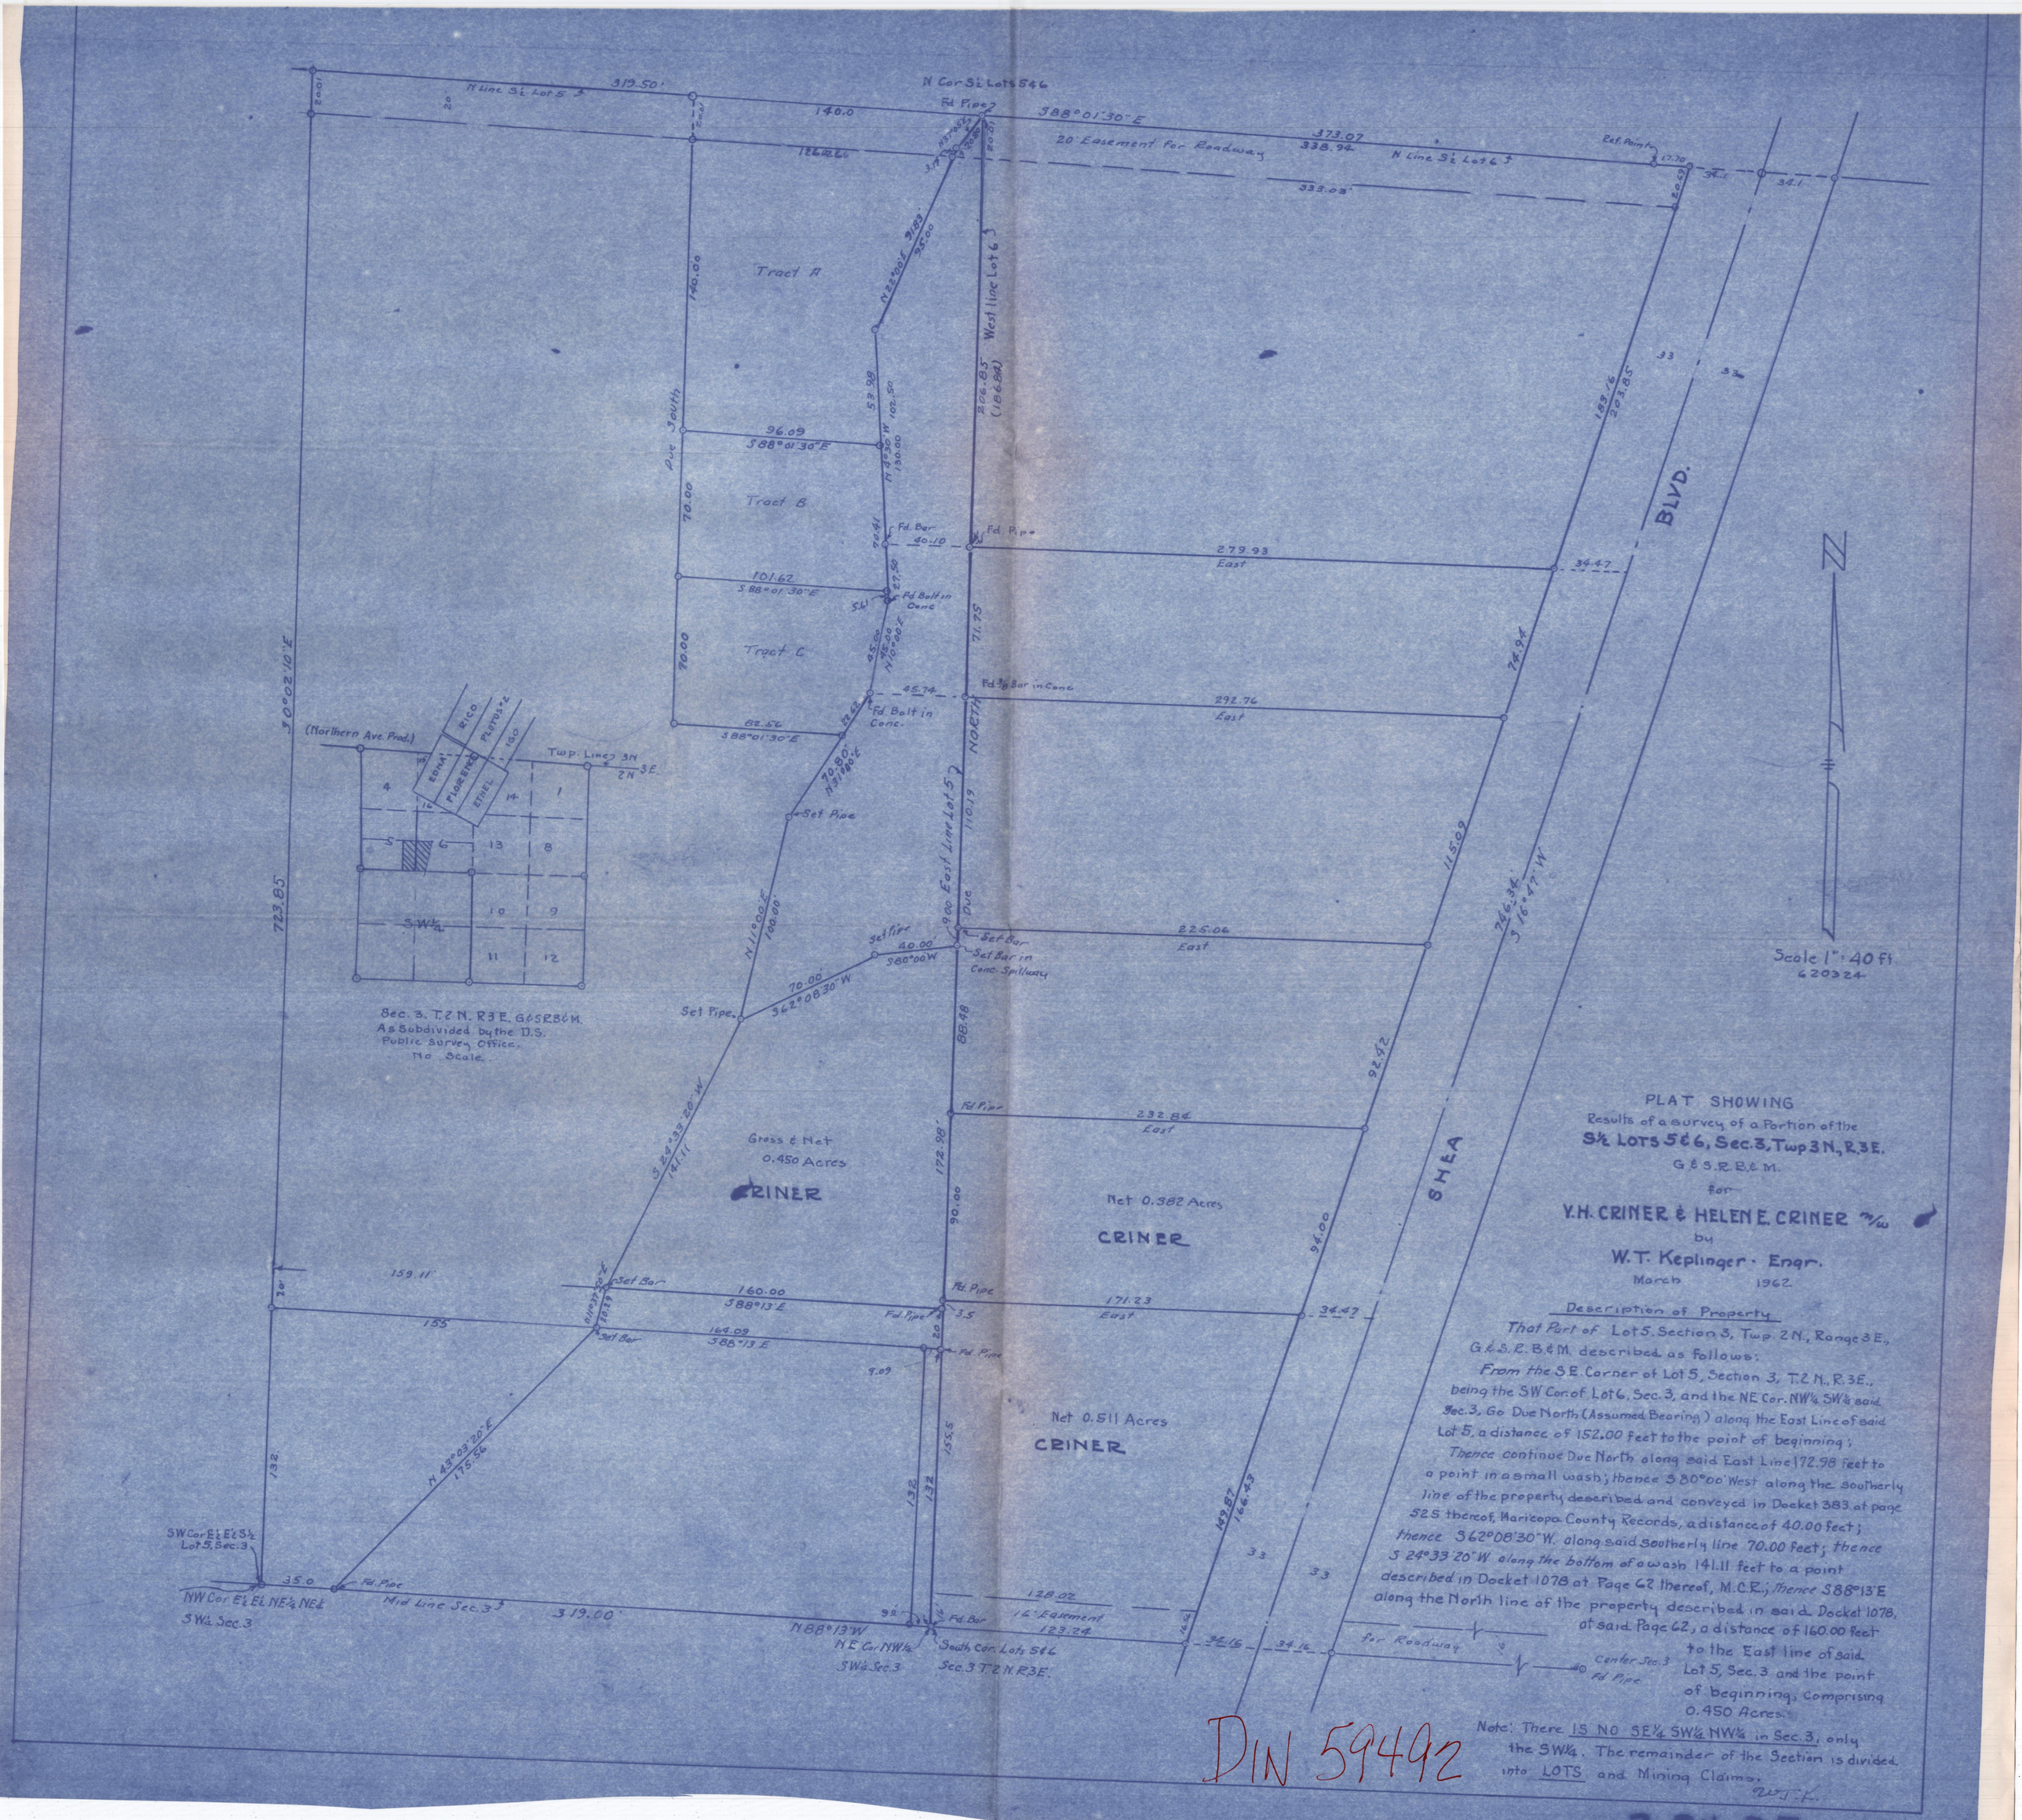

PLAT SHOWING

Results of a survey of a Portion of the

S½ LOTS 5 & 6, Sec. 3, Twp 3 N., R 3 E.

G & S.R.B.& M.

for

V.H. CRINER & HELEN E. CRINER w/w

by

W.T. Keplinger · Engr.

March 1962

Description of Property

That Part of Lot 5, Section 3, Twp. 2 N., Range 3 E., G.&S.R.B.&M. described as follows:

From the S.E. Corner of Lot 5, Section 3, T. 2 N., R. 3 E., being the SW Cor. of Lot 6, Sec. 3, and the NE Cor. NW¼ SW¼ said Sec. 3, Go Due North (Assumed Bearing) along the East Line of said Lot 5, a distance of 152.00 feet to the point of beginning; Thence continue Due North along said East Line 172.98 feet to a point in a small wash; thence S 80°00' West along the southerly line of the property described and conveyed in Docket 383 at page 525 thereof, Maricopa County Records, a distance of 40.00 feet; thence S 62°08'30" W. along said southerly line 70.00 feet; thence S 24°33'20" W along the bottom of a wash 141.11 feet to a point described in Docket 1078 at Page 62 thereof, M.C.R.; thence S 88°13' E along the North line of the property described in said Docket 1078, at said Page 62, a distance of 160.00 feet to the East line of said Lot 5, Sec. 3 and the point of beginning, comprising 0.450 Acres.

Note: There IS NO SE¼ SW¼ NW¼ in Sec. 3, only the SW¼. The remainder of the Section is divided into LOTS and Mining Claims.

W.T.K.

DIN 59492

3, 3N-3E