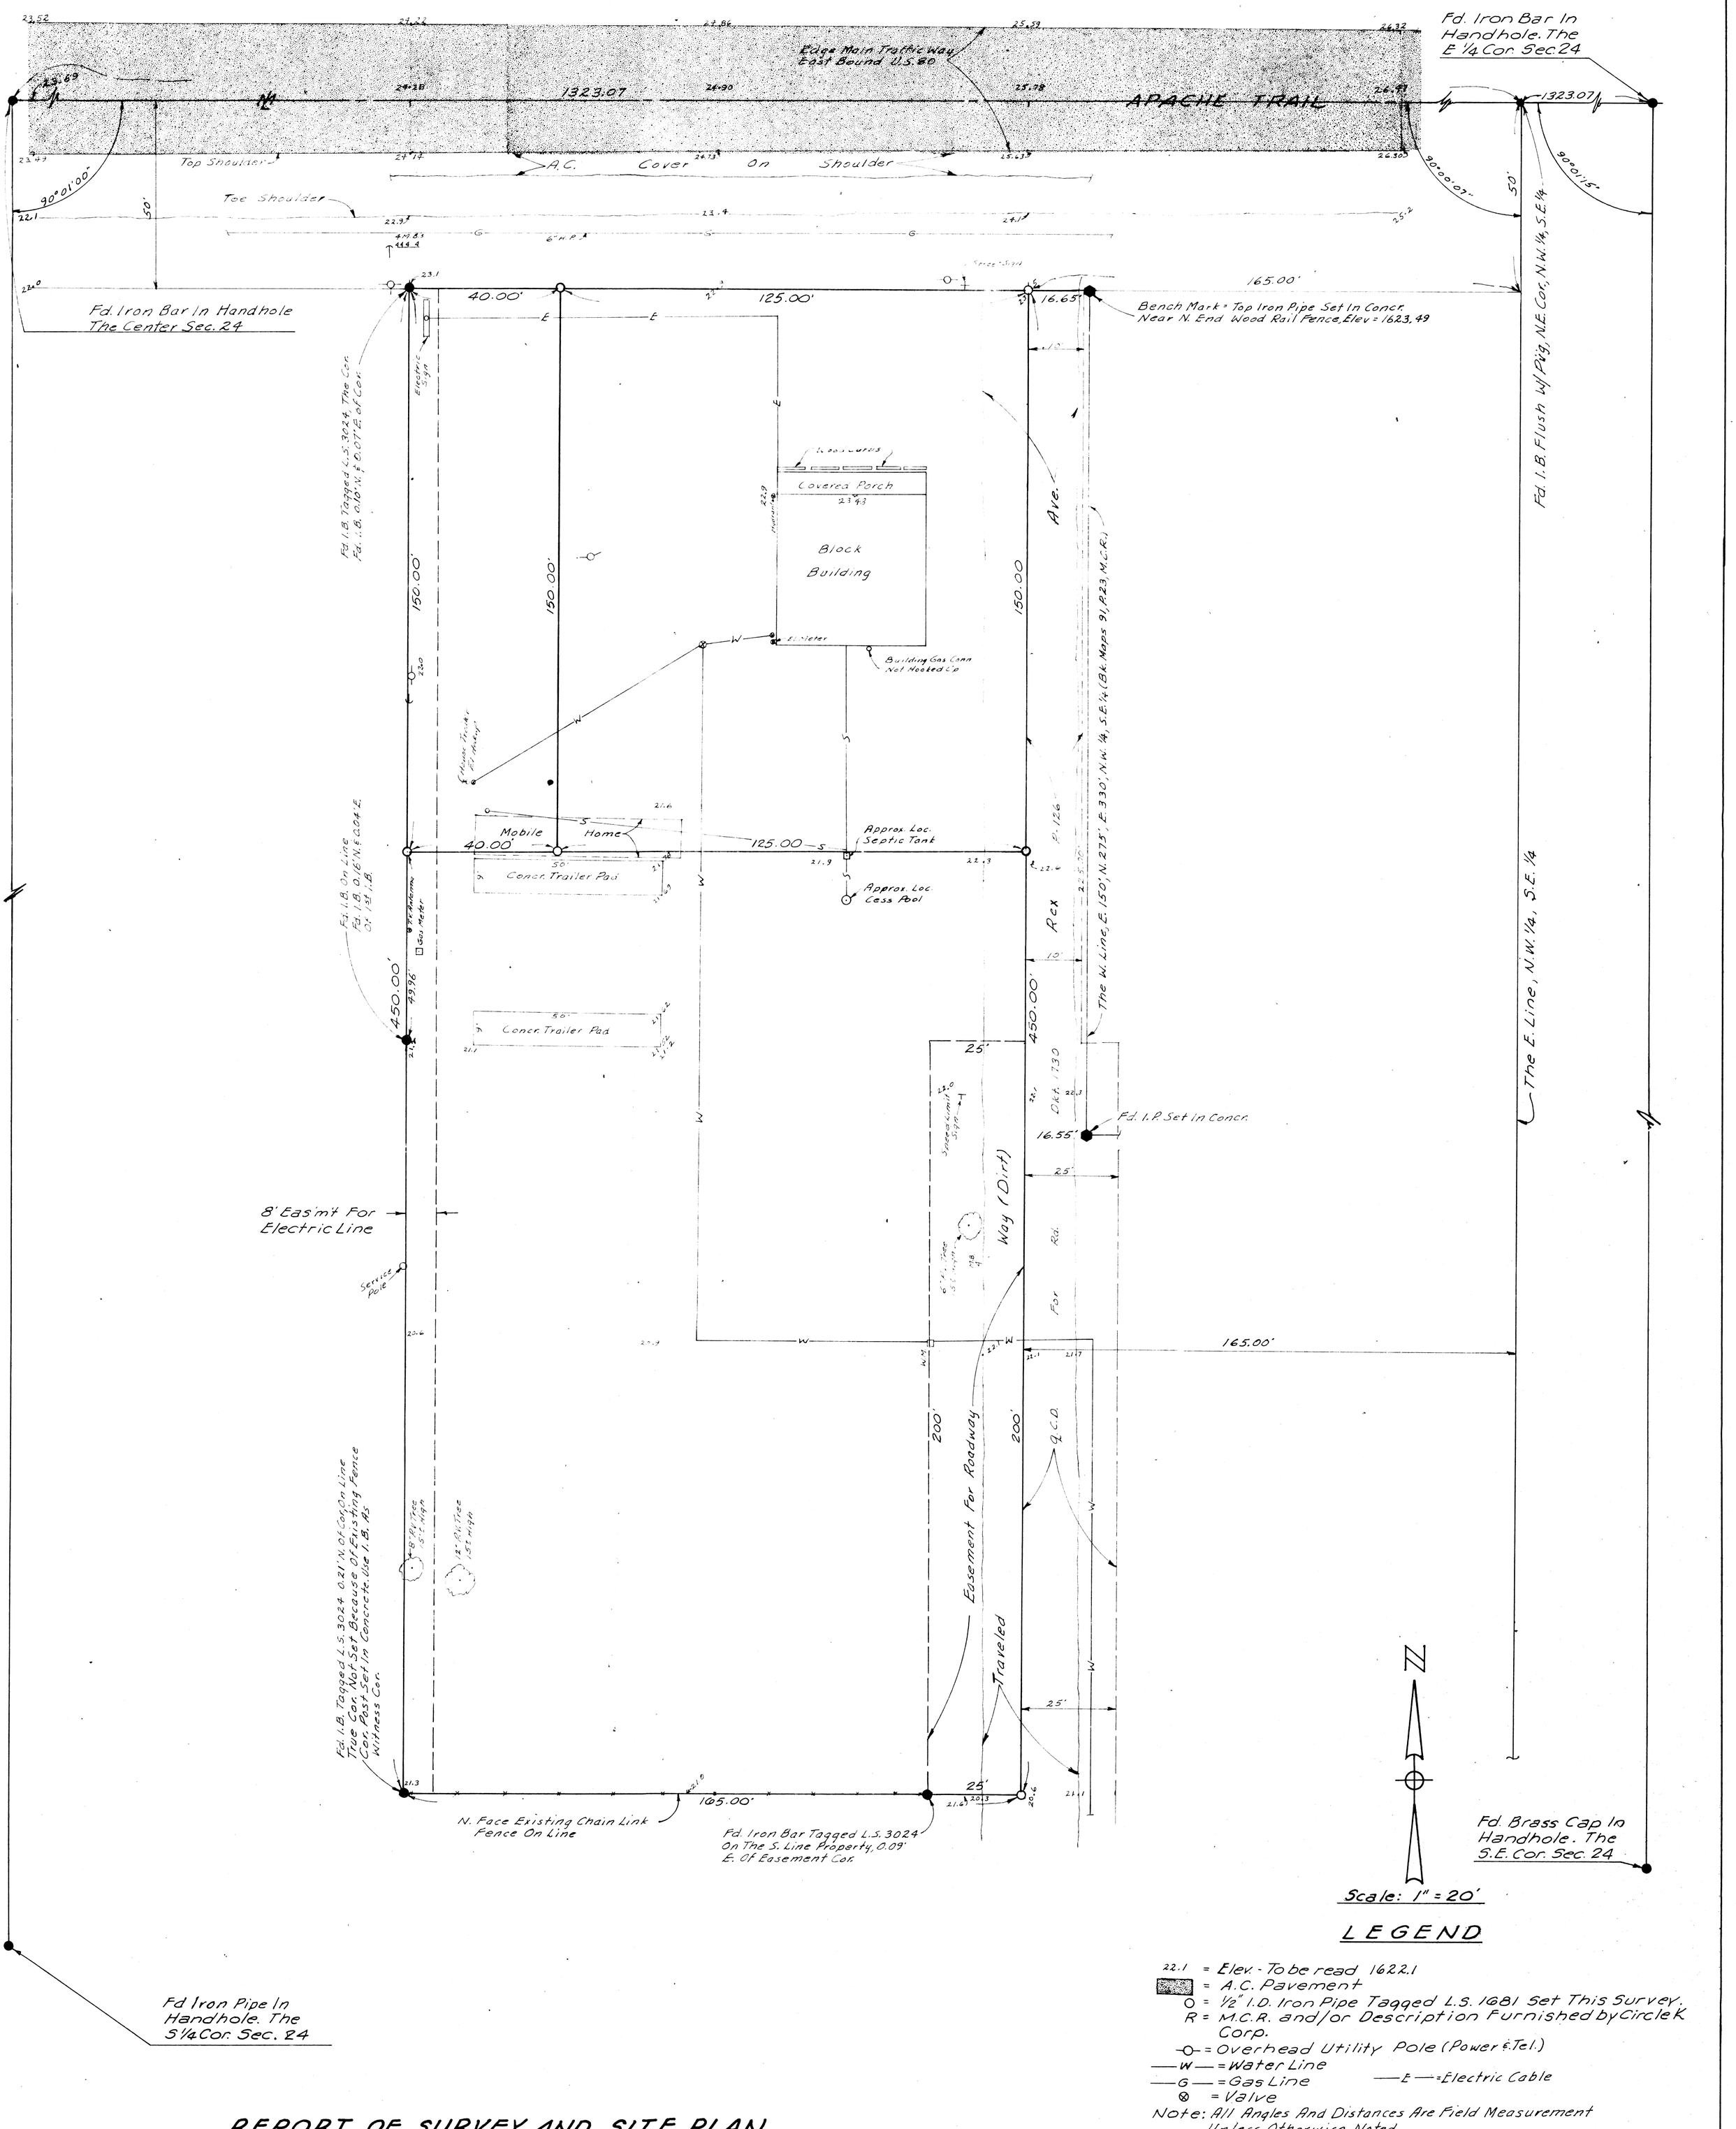

LEGEND

22.1 = Elev. - To be read 1622.1
▒ = A.C. Pavement
O = 1/2" I.D. Iron Pipe Tagged L.S. 1681 Set This Survey.
R = M.C.R. and/or Description Furnished by Circle K Corp.
-O- = Overhead Utility Pole (Power & Tel.)
—W— = Water Line
—G— = Gas Line
—E— = Electric Cable
⊗ = Valve

Note: All Angles And Distances Are Field Measurement Unless Otherwise Noted.

Note: Bench Mark Elev. Shown Is Referred To Coast And Geodetic Survey B.M. Designation - AHD 1626.01 - Elev - 1626.68
Note: No Easement For Gas Found.
Note: Water & Sewer Line Locations On Property Are Approx. From Owner.

REPORT OF SURVEY AND SITE PLAN

OF

The N. 450', W. 165', E. 330', N.W. 1/4, S.E. 1/4, Sec. 24, T. 1 N., R. 7 E., G.&S.R.B.&M., Mar. Co., Ariz.
EXCEPT the North 50' for roadway.
SUBJECT to:
1. Easement for roadway over the E. 25' of the S. 200'.
2. Easement for electric line over the W. 8'.

For

THE CIRCLE K CORP.
2810 W. CAMELBACK ROAD
PHOENIX, ARIZONA

Certification: This will certify that the survey shown hereon was done by me during the month of October, 1970.

Eugene W. Stilley
10/15/70

DIN 59504

ARIZONA SURVEYING SERVICE
5704 N. 27th AVENUE, PHOENIX, ARIZONA
DRAWING No. EPL-70-10618 Sheet 1 of 2