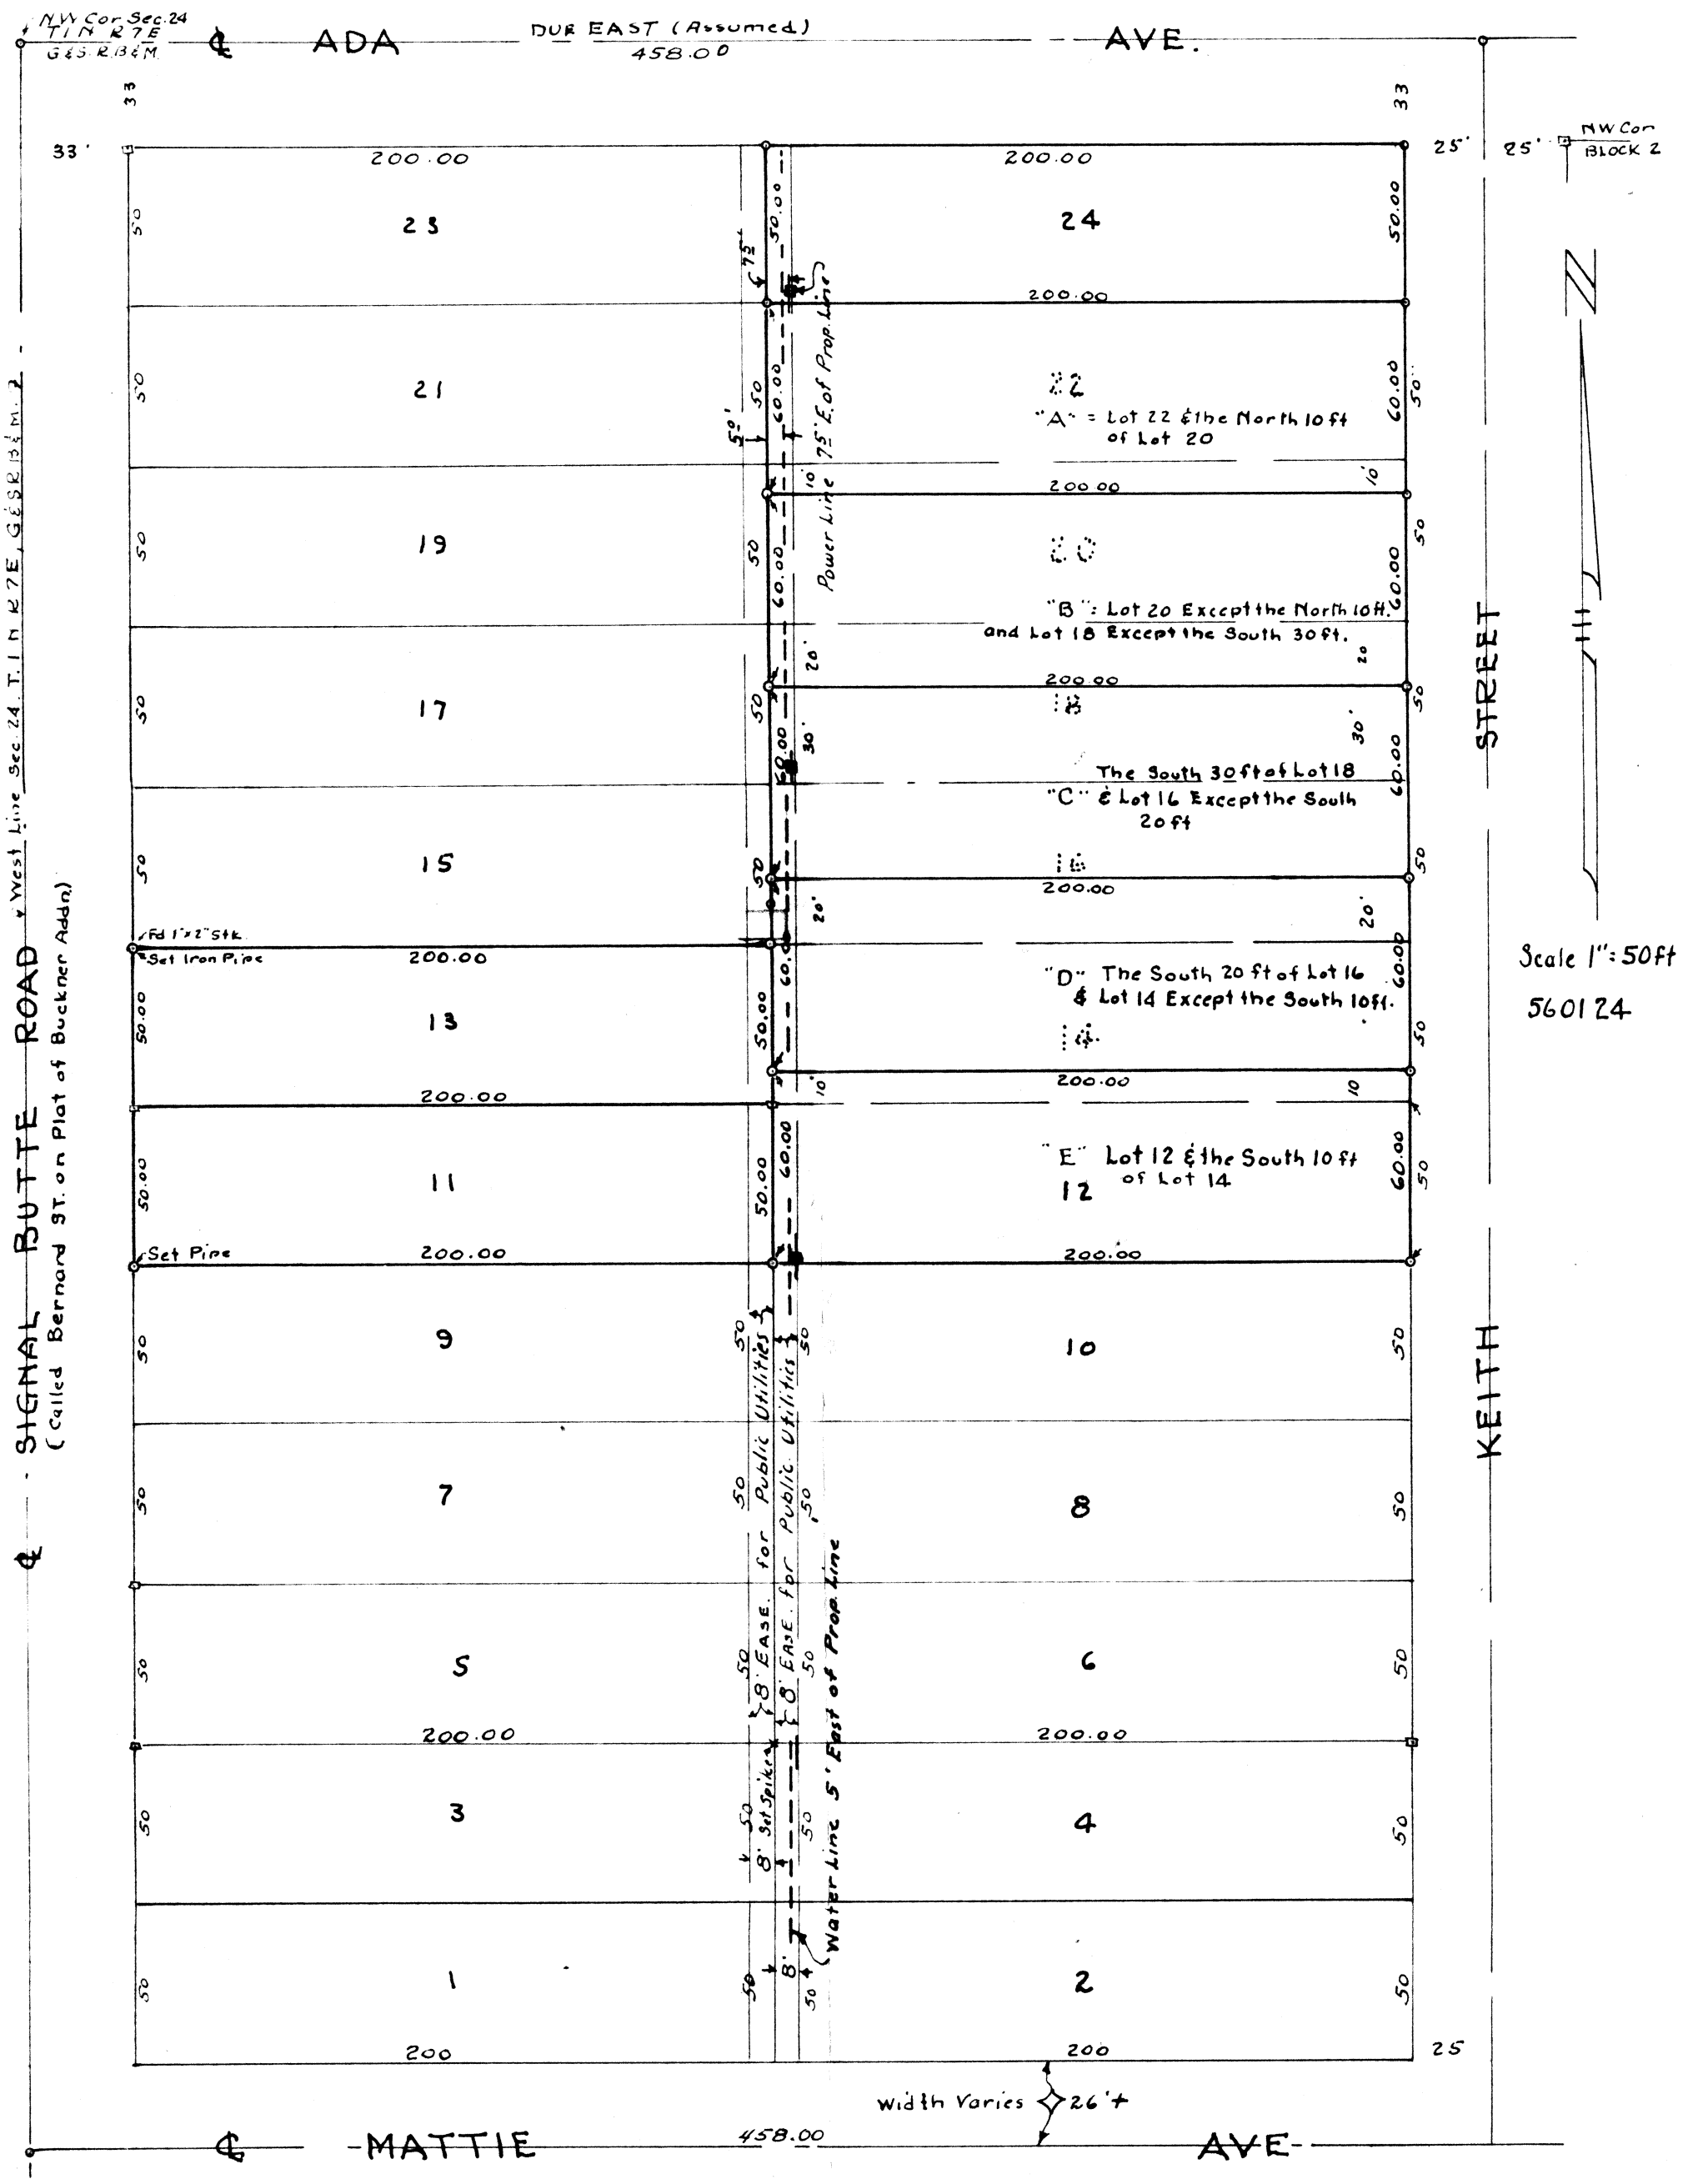

Note:
- o Indicates Bars Set unless otherwise Noted.
- ▫ Indicates 1"x2" Wood Stake with tack fd. at Lot Corners.

PLAT Showing

RESURVEY of LOTS 11, 13 & 24,
& RESUBDIVISION of LOTS 12, 14, 16, 18, 20 & 22
ALL IN BLOCK 1, BUCKNER ADDITION
Book 38, Page 36, M.C.R.
for
THOMPSON & GABRIEL
Jan. 1956

REGISTERED HIGHWAY ENGINEER
CERTIFICATE EXPIRES
WILLIAM T. KEPLINGER
DEC. 31, 1956
ARIZONA, U.S.A.

W. T. Keplinger - Engr.

DIN-59505

Sec. 24, 1N-7E