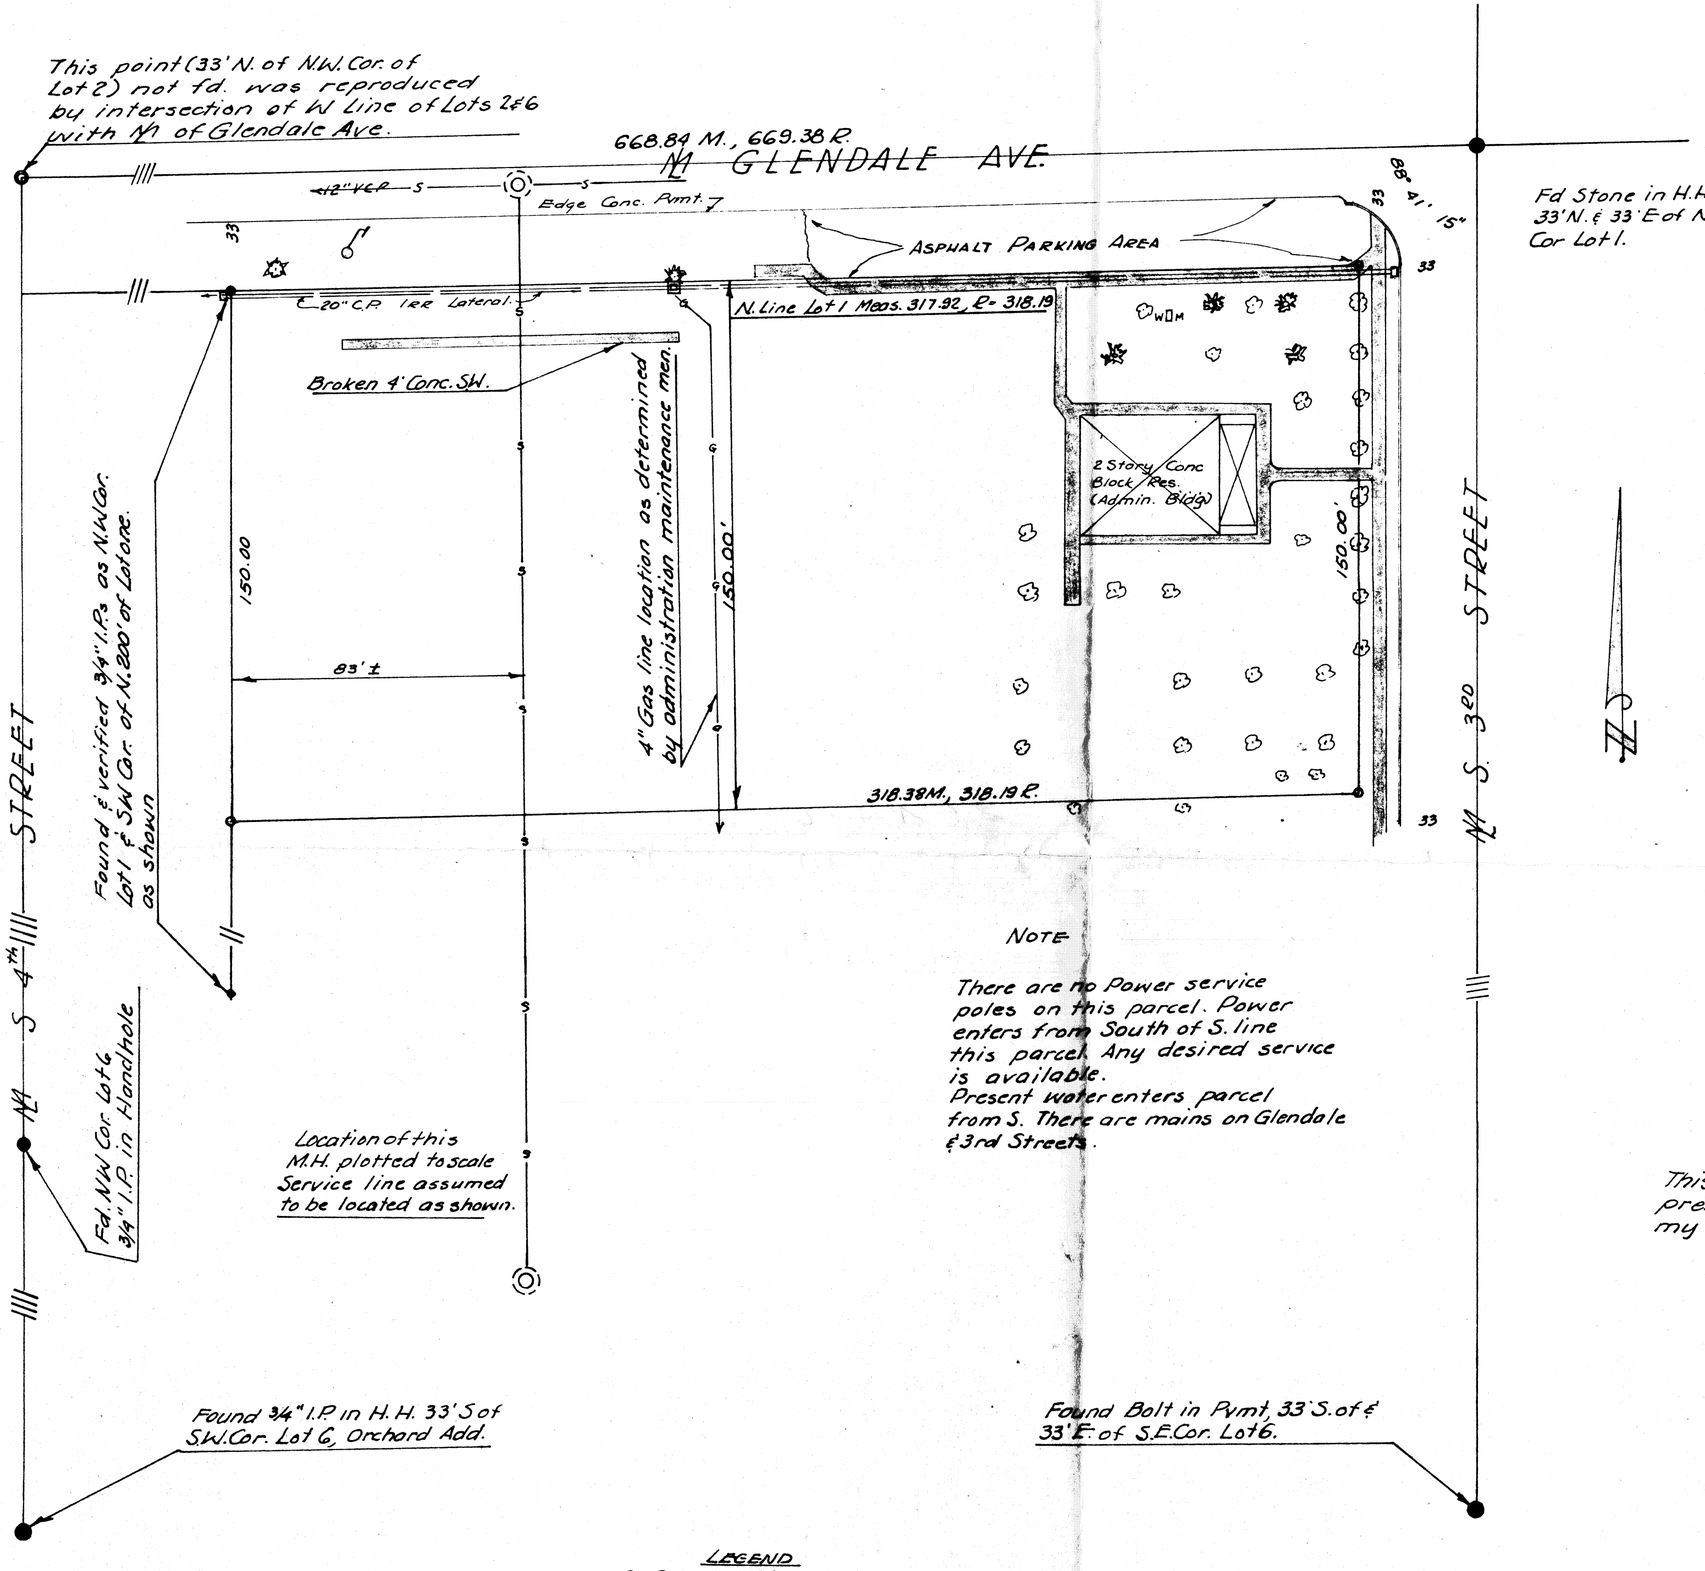


NOTE

There are no Power service poles on this parcel. Power enters from South of S. line this parcel. Any desired service is available.
Present water enters parcel from S. There are mains on Glendale & 3rd Streets.

DIN 59511

This is to certify that the survey of the premises hereon platted was made under my direction in August, 1961.

Eugene L. Skelley

LEGEND

- ● Survey Mon.s found, Lot Cor. fd.
- o Lot cors. set.
- R = Record dist.
- M = Field measure.
- Concrete Walks
- Trees & Shrubs
- Palm trees.

SCALE 1" = 30' Job 61-236

REPORT OF SURVEY.

Of the N. 150 feet of Lot 1, Blk. 5 of ORCHARD ADDITION TO GLENDALE as recorded in Book 3, P. 5 of the Maricopa Co., Arizona Records.

ARIZONA SURVEYING SERVICE