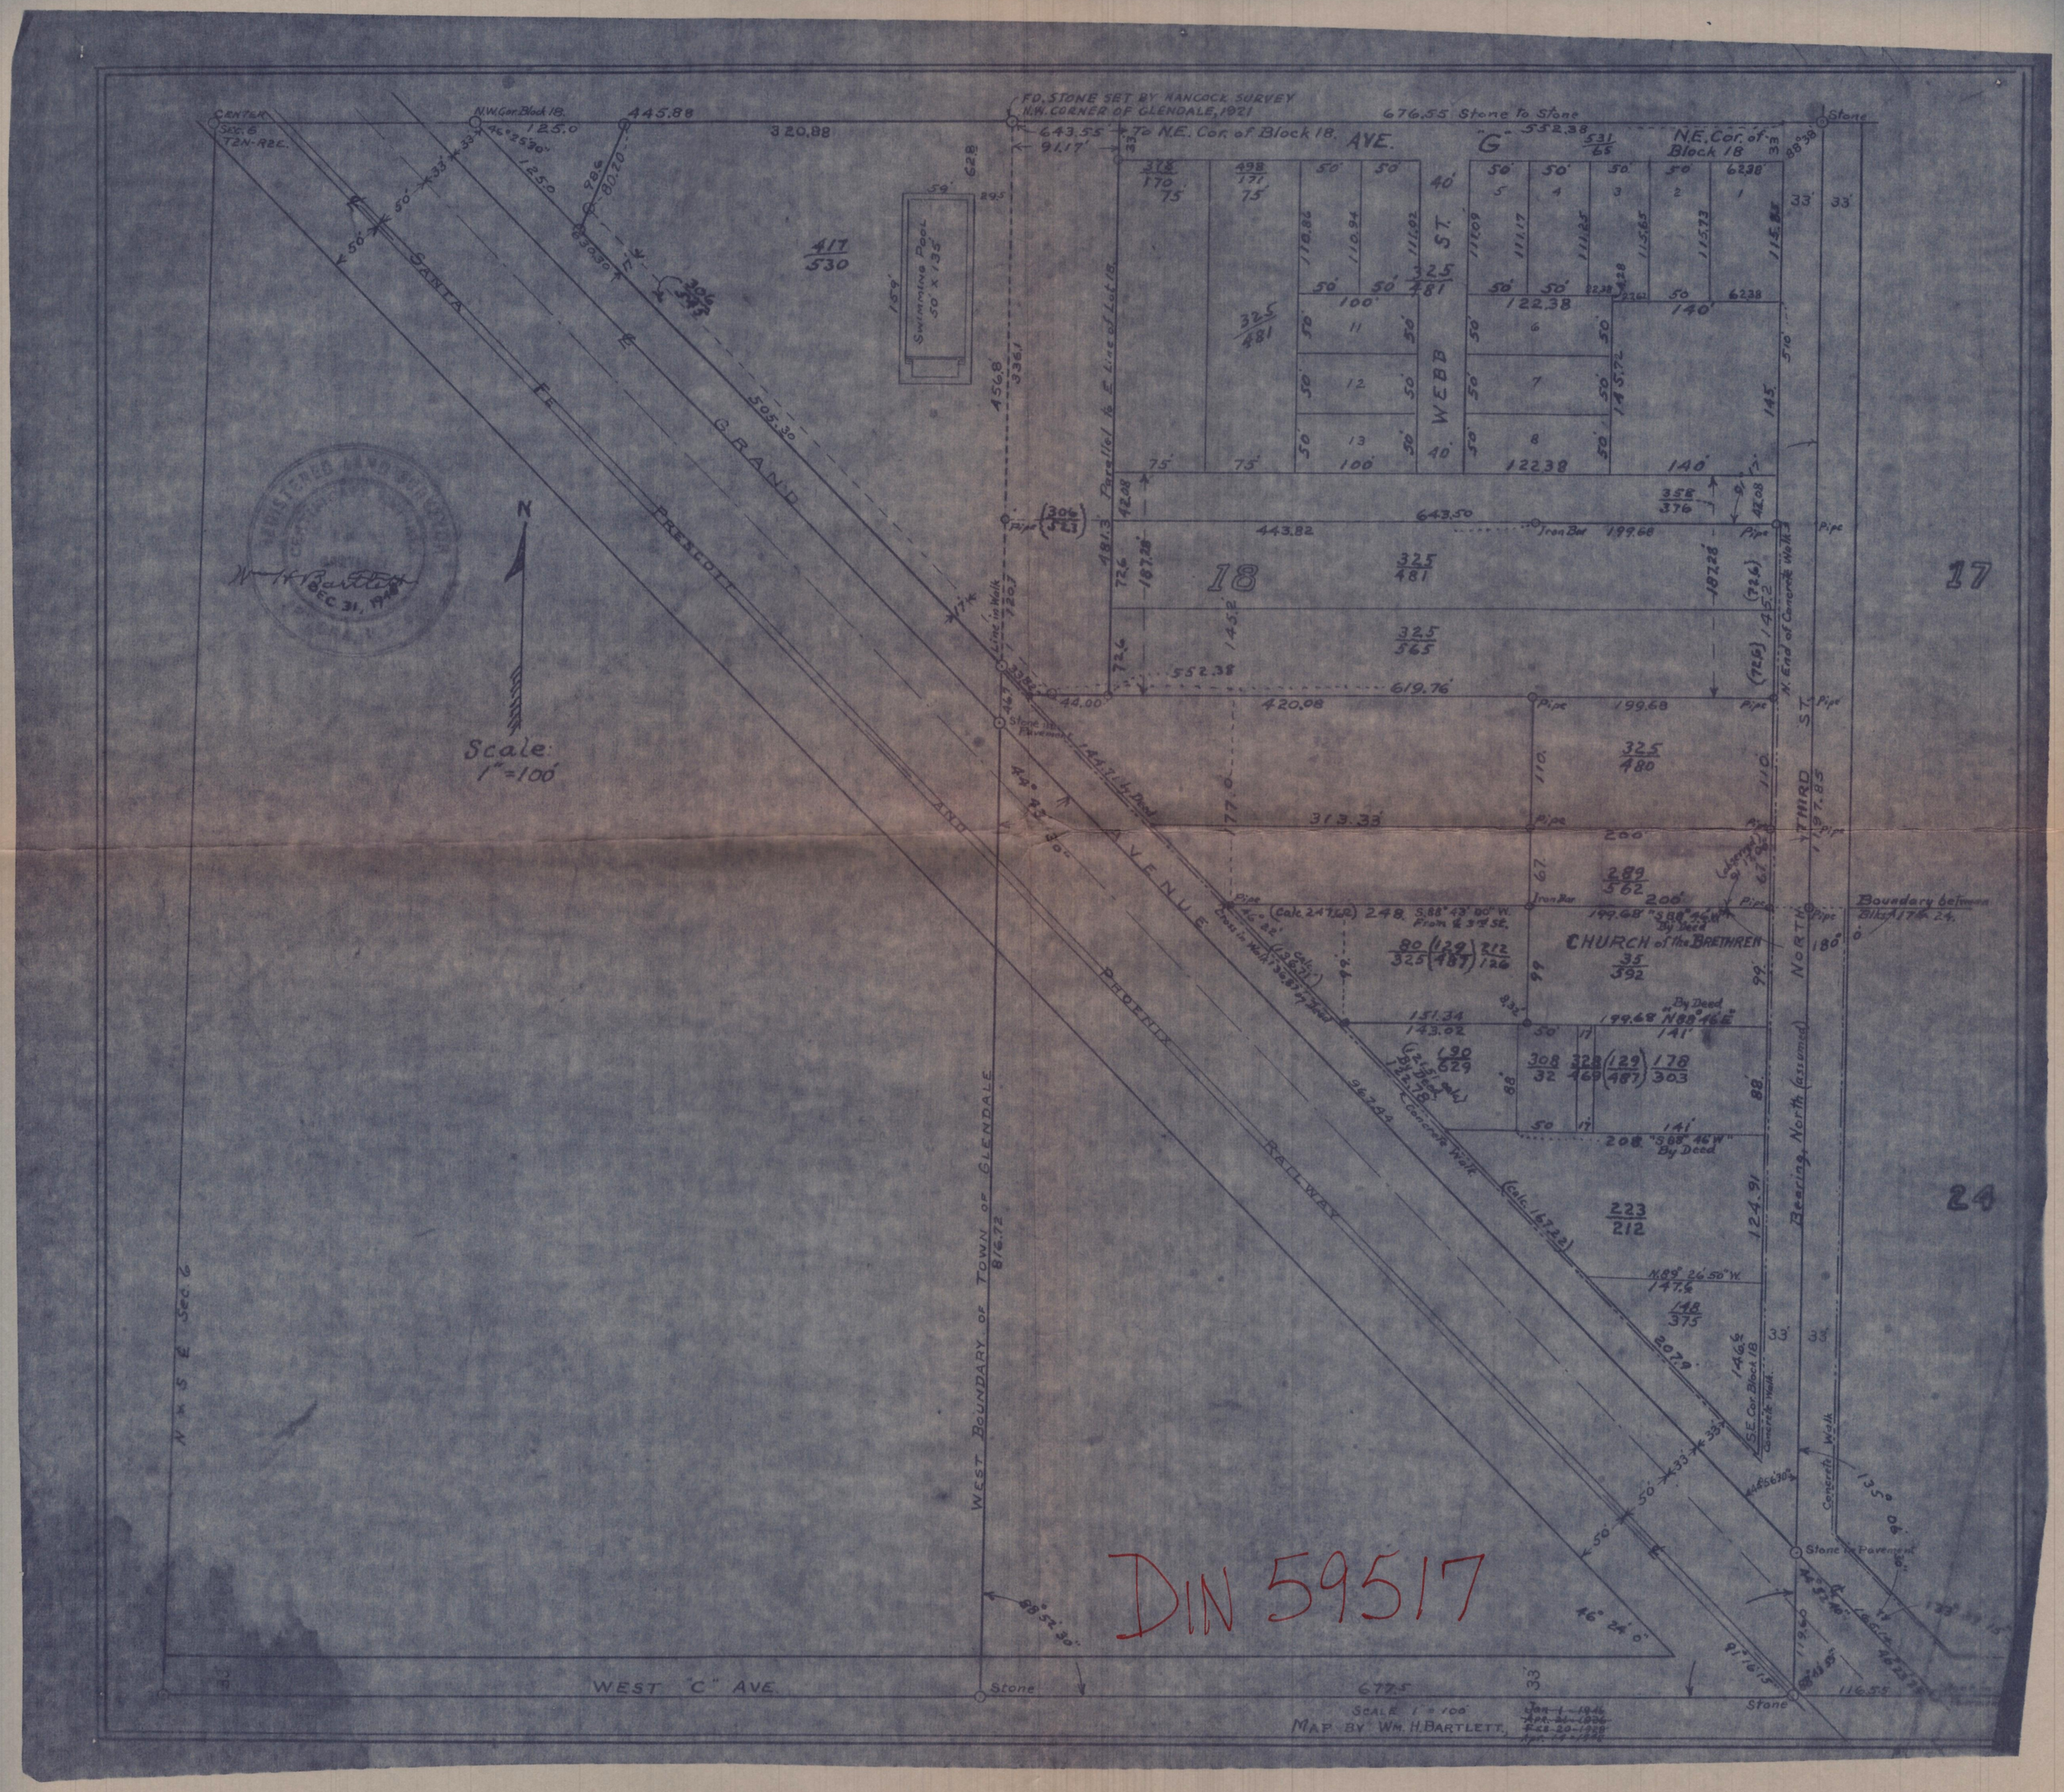

FD. STONE SET BY HANCOCK SURVEY
N.W. CORNER OF GLENDALE, 1921
676.55 Stone to Stone
To N.E. Cor. of Block 18.
AVE. "G"
N.E. Cor. of Block 18
Stone
N.W. Cor. Block 18.
SANTA FE GRAND PRESCOTT AND PHOENIX RAILWAY
WEBB ST.
Parallel to E. Line of Lot 18.
Swimming Pool 50' x 135'
18
17
24
Scale: 1" = 100'
N
CHURCH of the BRETHREN
Boundary between Blks. 17 & 24.
Bearing North (assumed)
THIRD ST.
N. End of Concrete Walk
Concrete Walk
Stone in Pavement
WEST BOUNDARY OF TOWN OF GLENDALE
N & S ℄ Sec. 6
WEST "C" AVE.
Stone
677.5
SCALE 1" = 100'
MAP BY WM. H. BARTLETT.
DIN 59517