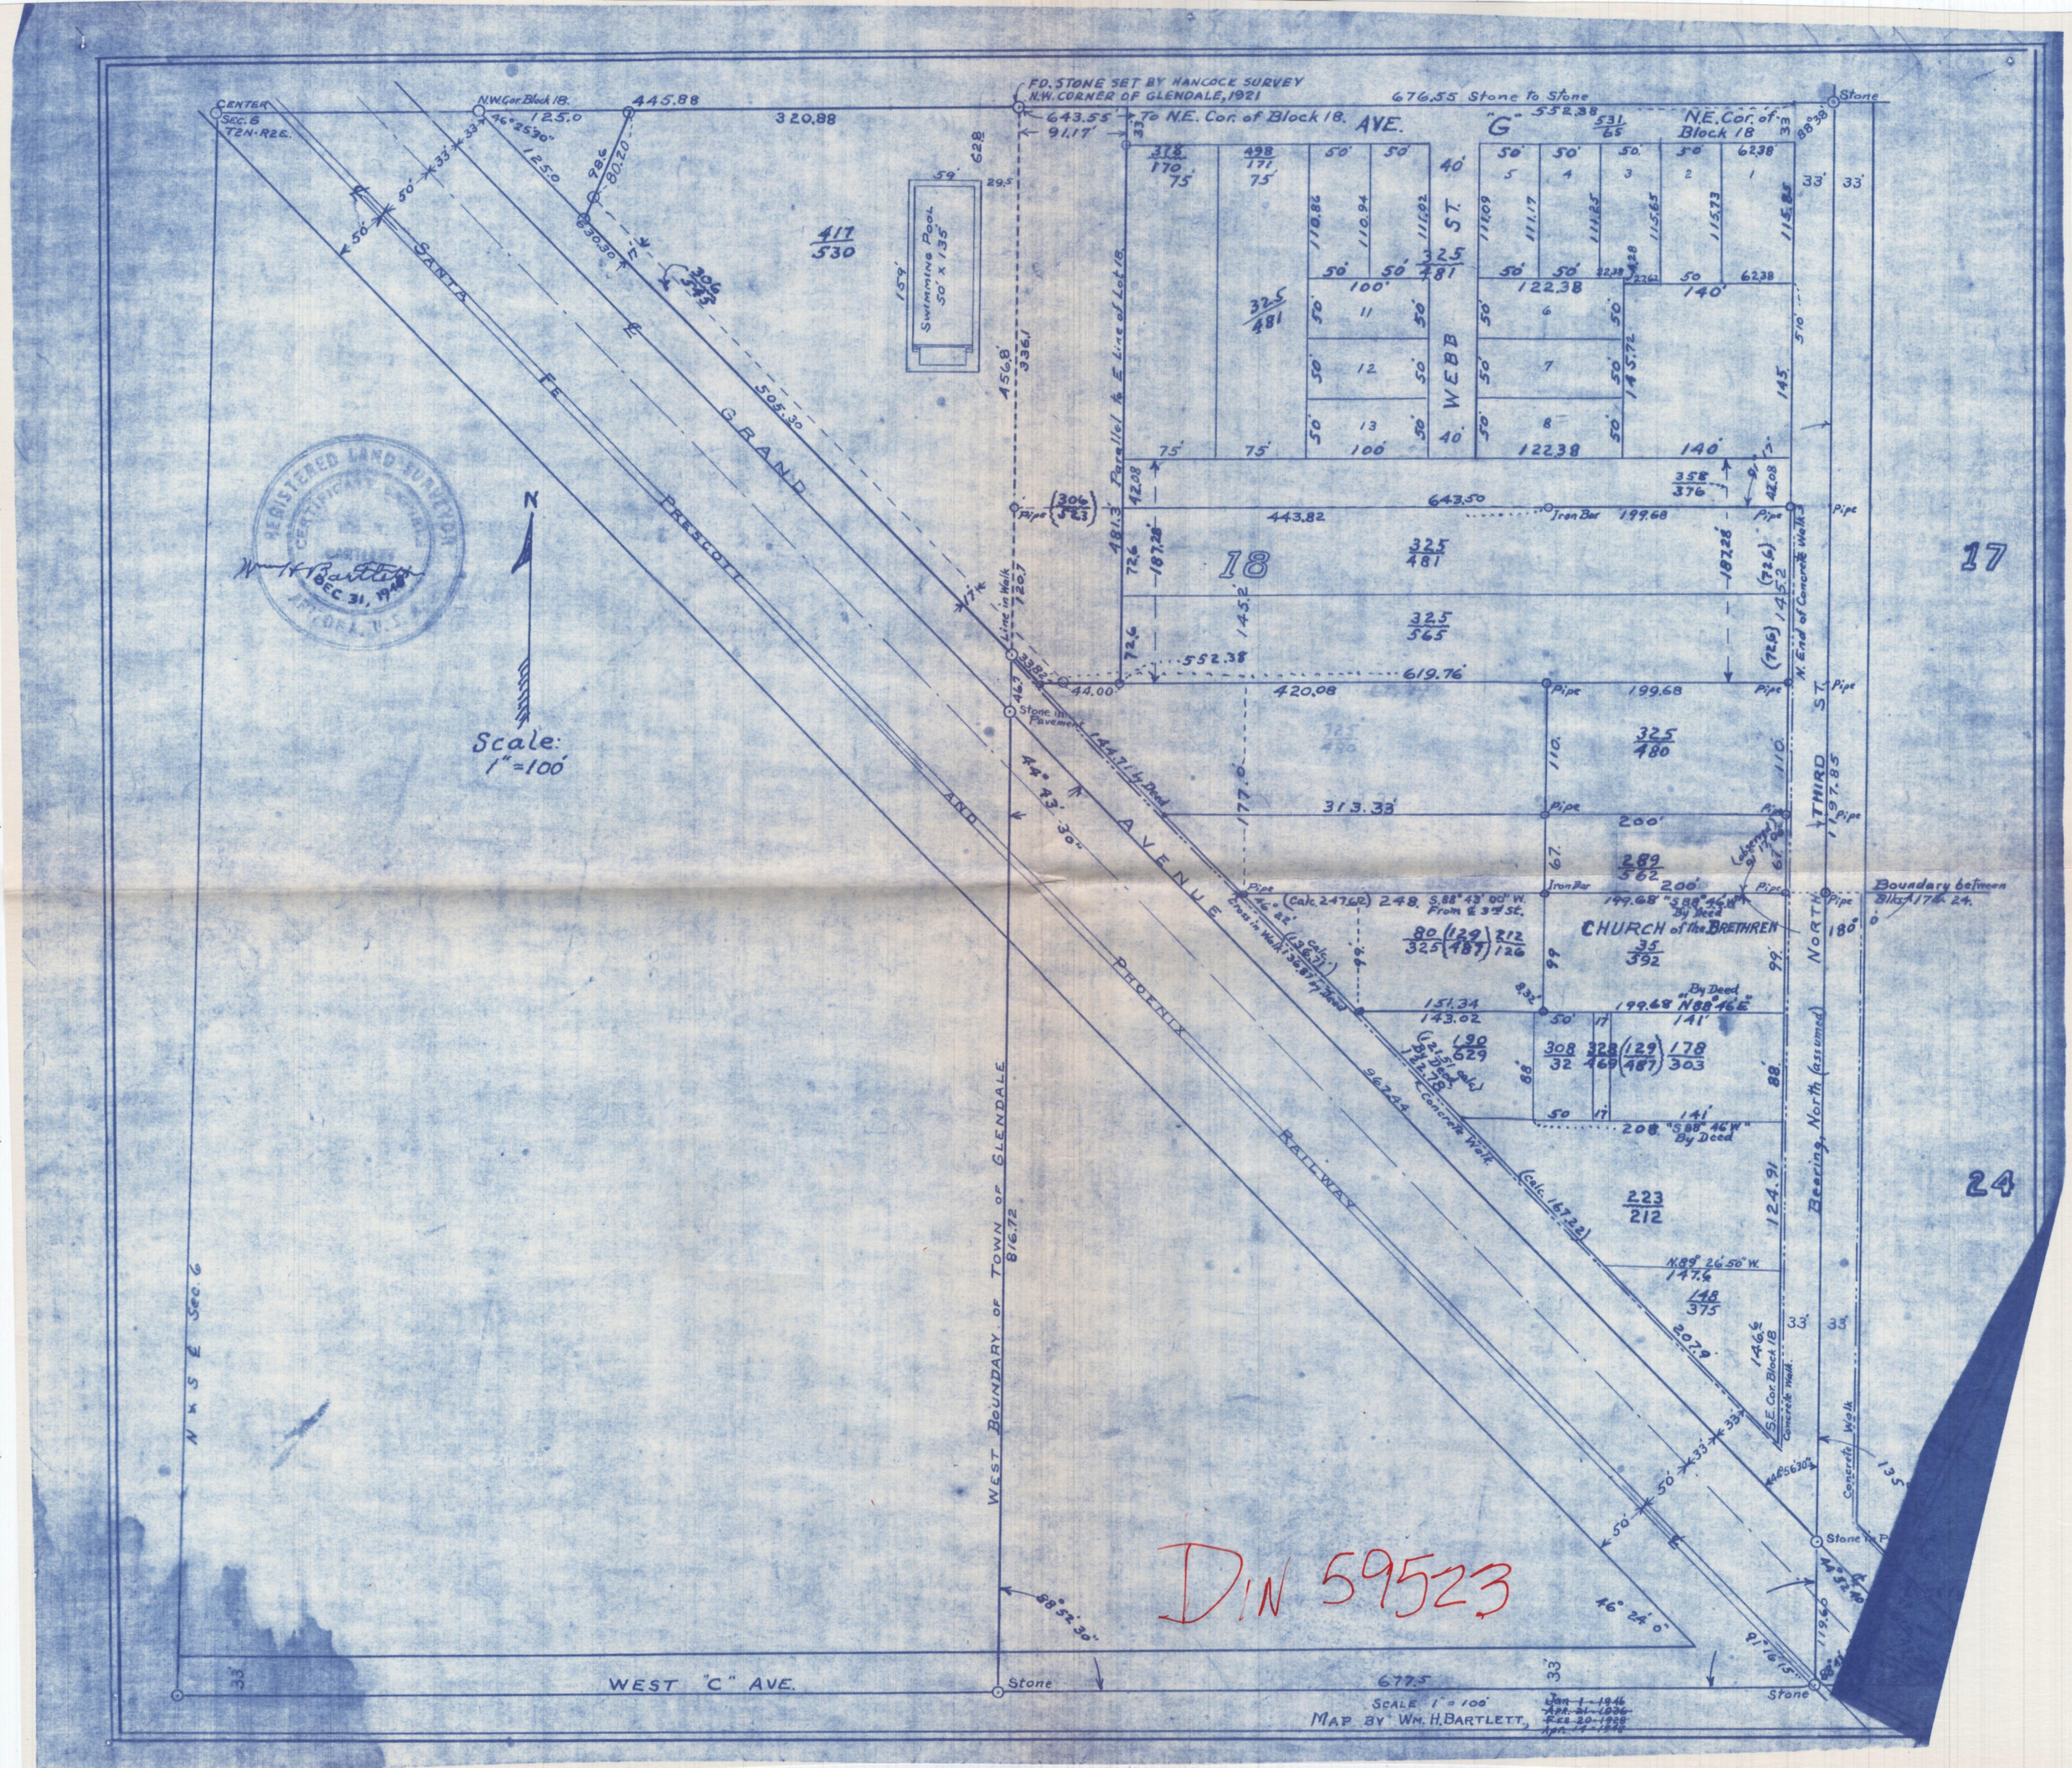

FD. STONE SET BY HANCOCK SURVEY
N.W. CORNER OF GLENDALE, 1921
676.55 Stone to Stone
To N.E. Cor. of Block 18.
AVE. "G"
N.E. Cor. of Block 18
CENTER SEC. 6 T2N-R2E.
N.W. Cor. Block 18.
445.88
320.88
Swimming Pool 50' x 135'
417
530
SANTA FE GRAND PRESCOTT AND PHOENIX RAILWAY
WEBB ST.
Parallel to E Line of Lot 18.
18
17
24
Iron Bar
Pipe
Stone in Pavement
Line in Walk
N. End of Concrete Walk
THIRD ST.
Boundary between Blks. 17 & 24.
CHURCH of the BRETHREN
Beering, North (assumed)
Concrete Walk
S.E. Cor. Block 18
Concrete Walk
Stone in P
Stone
Stone
WEST BOUNDARY OF TOWN OF GLENDALE
816.72
N & S ℄ Sec. 6
WEST "C" AVE.
677.5
Scale: 1" = 100'
N
Scale: 1" = 100'
MAP BY WM. H. BARTLETT,
REGISTERED LAND SURVEYOR
CERTIFICATE
BARTLETT
DEC. 31, 1948
ARIZONA, U.S.A.
DIN 59523