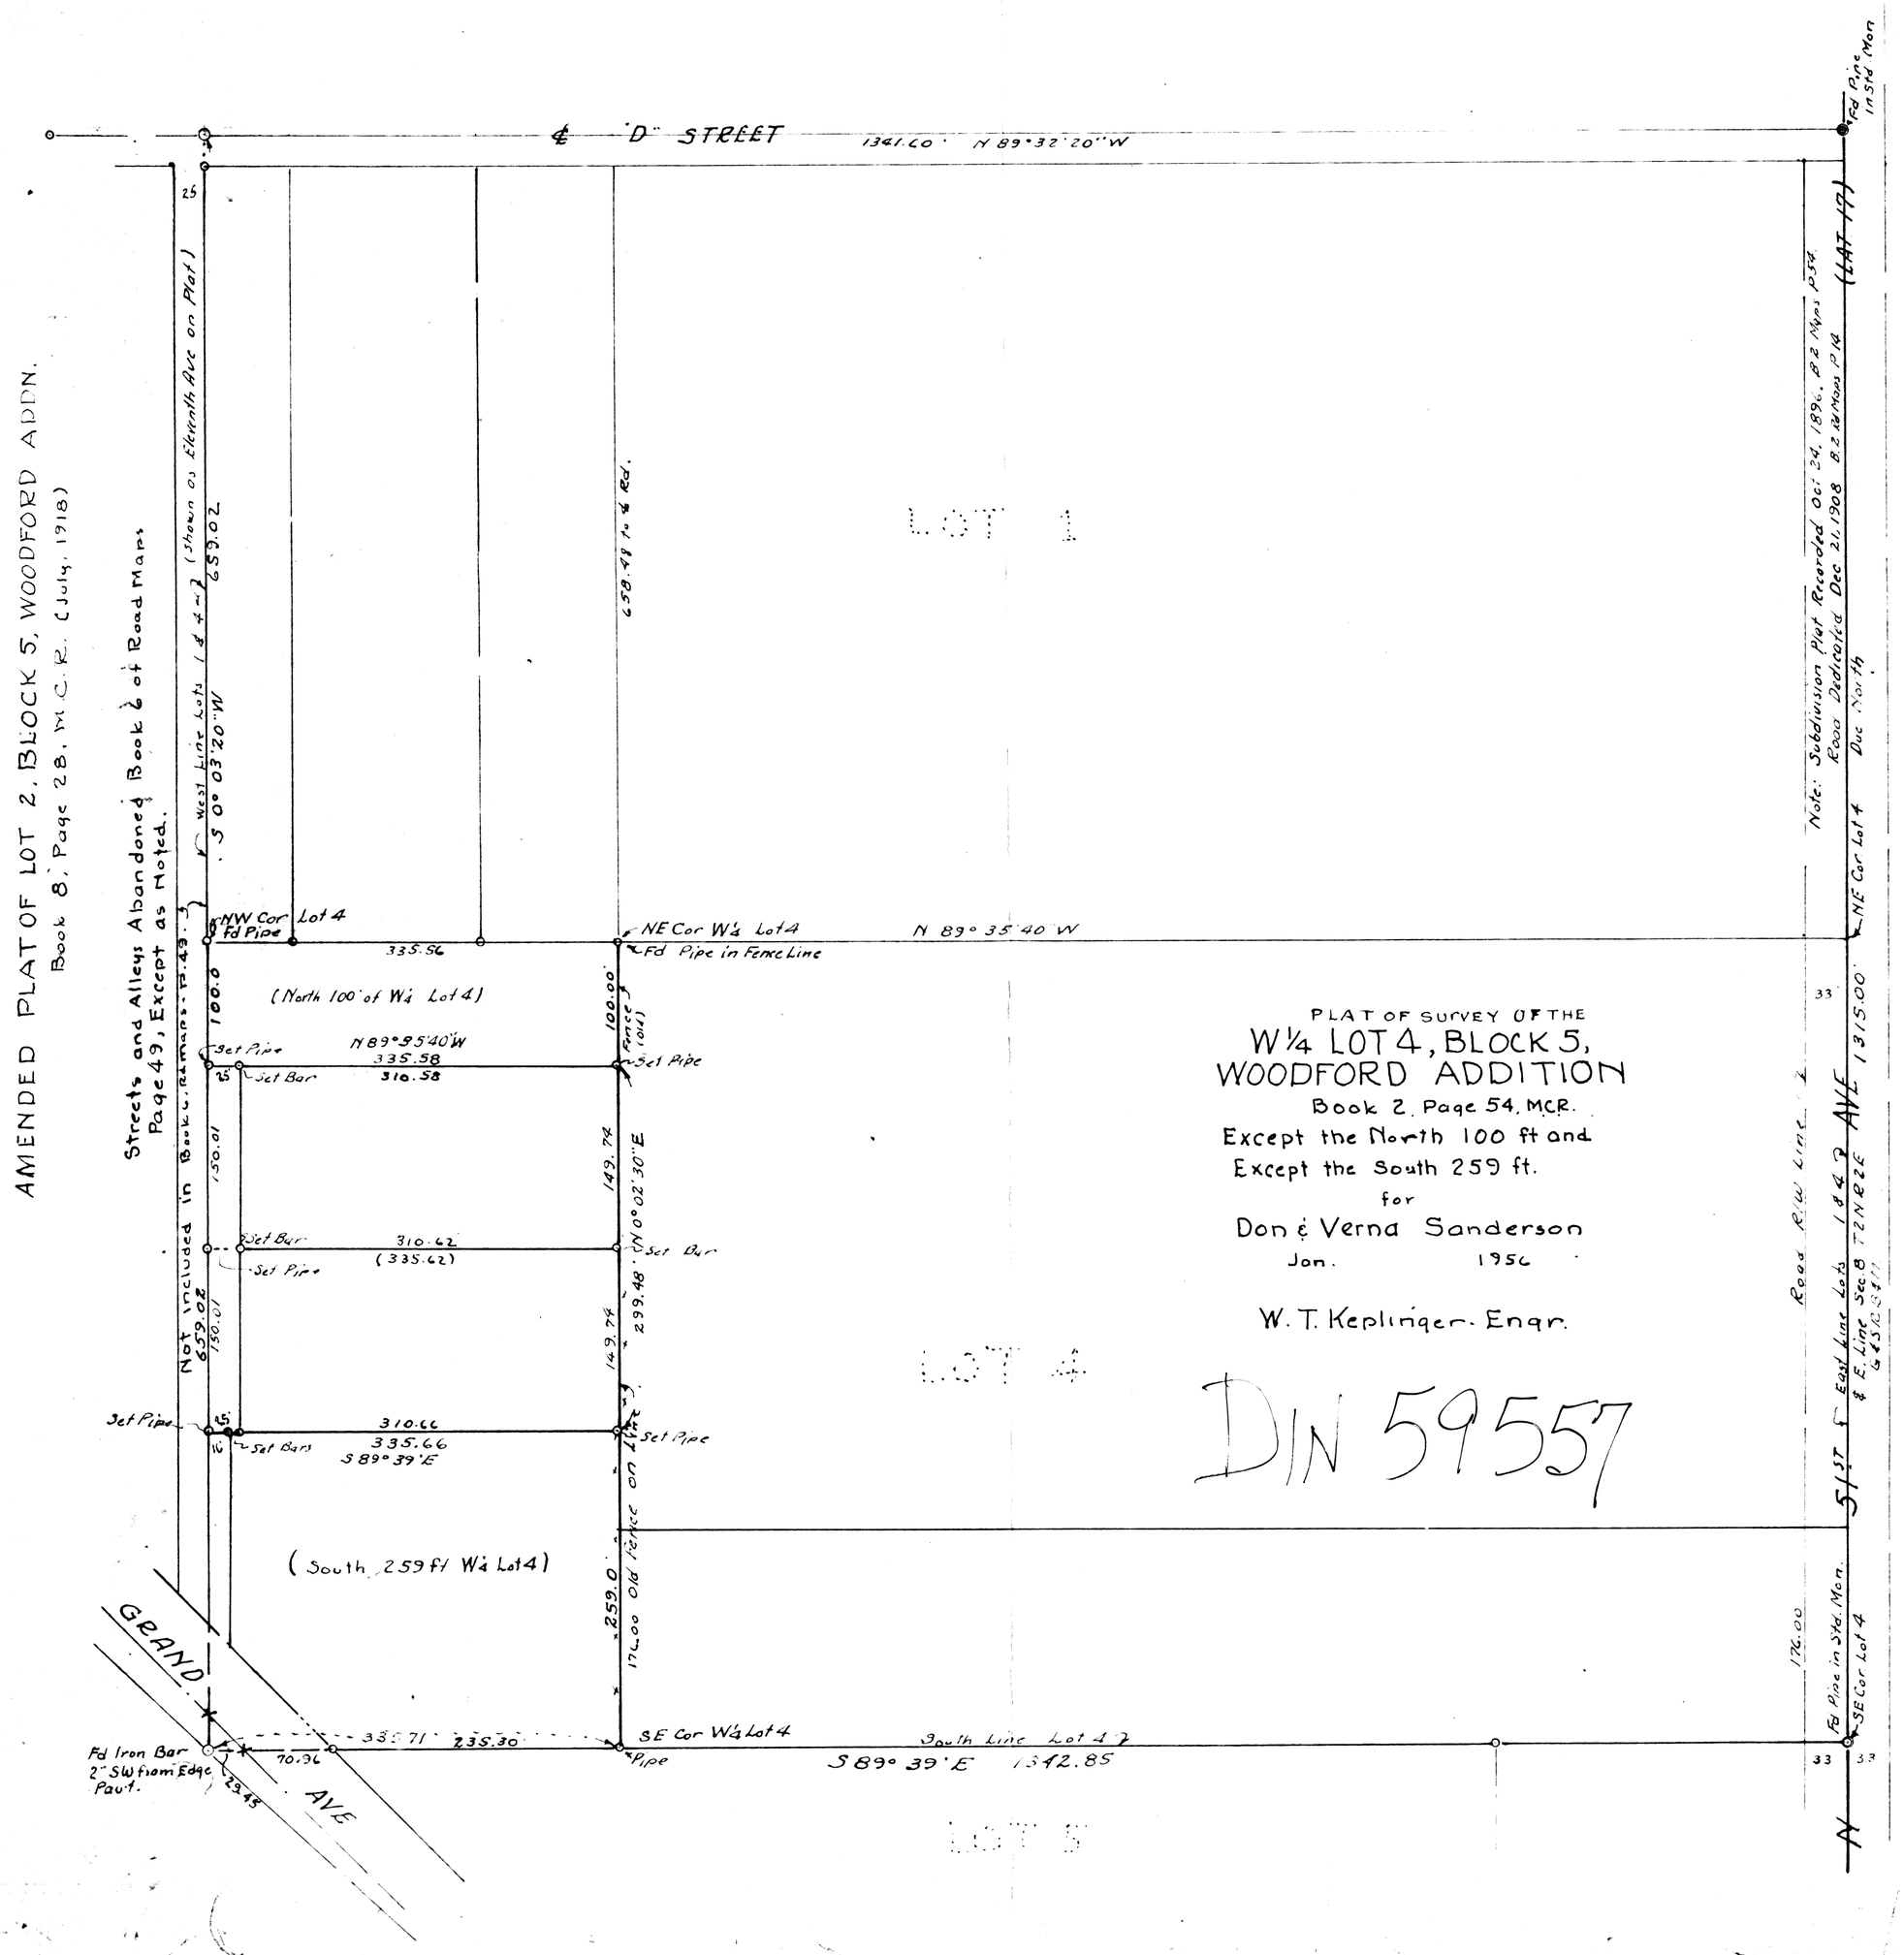
AMENDED PLAT OF LOT 2, BLOCK 5, WOODFORD ADDN.
Book 8, Page 28, M.C.R. (July, 1918)
Streets and Alleys Abandoned Book 6 of Road Maps Page 49, Except as Noted.
Not Included in Book 6, R.Maps - P.49.
℄ "D" STREET
1341.00' N 89°32'20" W
Fd Pin & 1" Std Mon
West Line Lots 1 & 4-2 (Shown as Eleventh Ave on Plat)
S 0° 03'20" W
659.02
658.48 to ℄ Rd.
LOT 1
NW Cor Lot 4
Fd Pipe
NE Cor W¼ Lot 4
Fd Pipe in Fence Line
N 89° 35' 40" W
335.56
(North 100' of W¼ Lot 4)
100.0
100.00'
Fence (old)
Set Pipe
Set Bar
N 89°35'40" W
335.58
310.58
150.01
149.74
N 0° 02' 30" E
299.48'
310.62
(335.62)
Set Bar
Set Pipe
659.02
150.01
149.74
310.66
335.66
S 89° 39' E
Set Pipe
Set Bars
(South 259 ft W¼ Lot 4)
259.0'
176.00 Old Fence on Line
LOT 4
GRAND AVE
Fd Iron Bar 2" SW from Edge Pavt.
335.71
235.30
70.36
23.43
SE Cor W¼ Lot 4
Pipe
South Line Lot 4
S 89° 39' E 1342.85
LOT 5
Note: Subdivision Plat Recorded Oct 24, 1896, B2 Maps p54
Road Dedicated Dec 21, 1908 B2 Maps p14
(LAT 17)
NE Cor Lot 4
Doc. No. 14
1315.00'
33
Road R/W Line
1 & 2
1 & 2 East Line Lots
& E. Line Sec. 8 T2N R2E
G&SRB&M
51ST ST
176.00
Fd Pipe in Std. Mon.
SE Cor Lot 4
33
N
Scale 1" = 100 ft
560113
PLAT OF SURVEY OF THE
W¼ LOT 4, BLOCK 5,
WOODFORD ADDITION
Book 2, Page 54, M.C.R.
Except the North 100 ft and
Except the South 259 ft.
for
Don & Verna Sanderson
Jan. 1956
W. T. Keplinger - Engr.
DIN 59557

Sec 8, 2N-2E