MAP OF SURVEY OF SOUTH 200. FT. OF LOT 3, BLK 5, WOODFORD ADDITION, GLENDALE, ARIZ.,

EXCEPT

ANY PART THEREOF LYING BETWEEN THE SOUTHWEST RIGHT OF WAY LINE OF THE SANTA FE RAILWAY AND A LINE PARALLEL TO, AND DISTANT 150. FT. SOUTHWEST FROM THE CENTER LINE OF THE MAIN TRACK OF SAID RAILWAY,

AND EXCEPT THE NORTH

THE WEST 403.6 FT. OF SAID SOUTH 200. FT. OF LOT 3, BLK. 5.

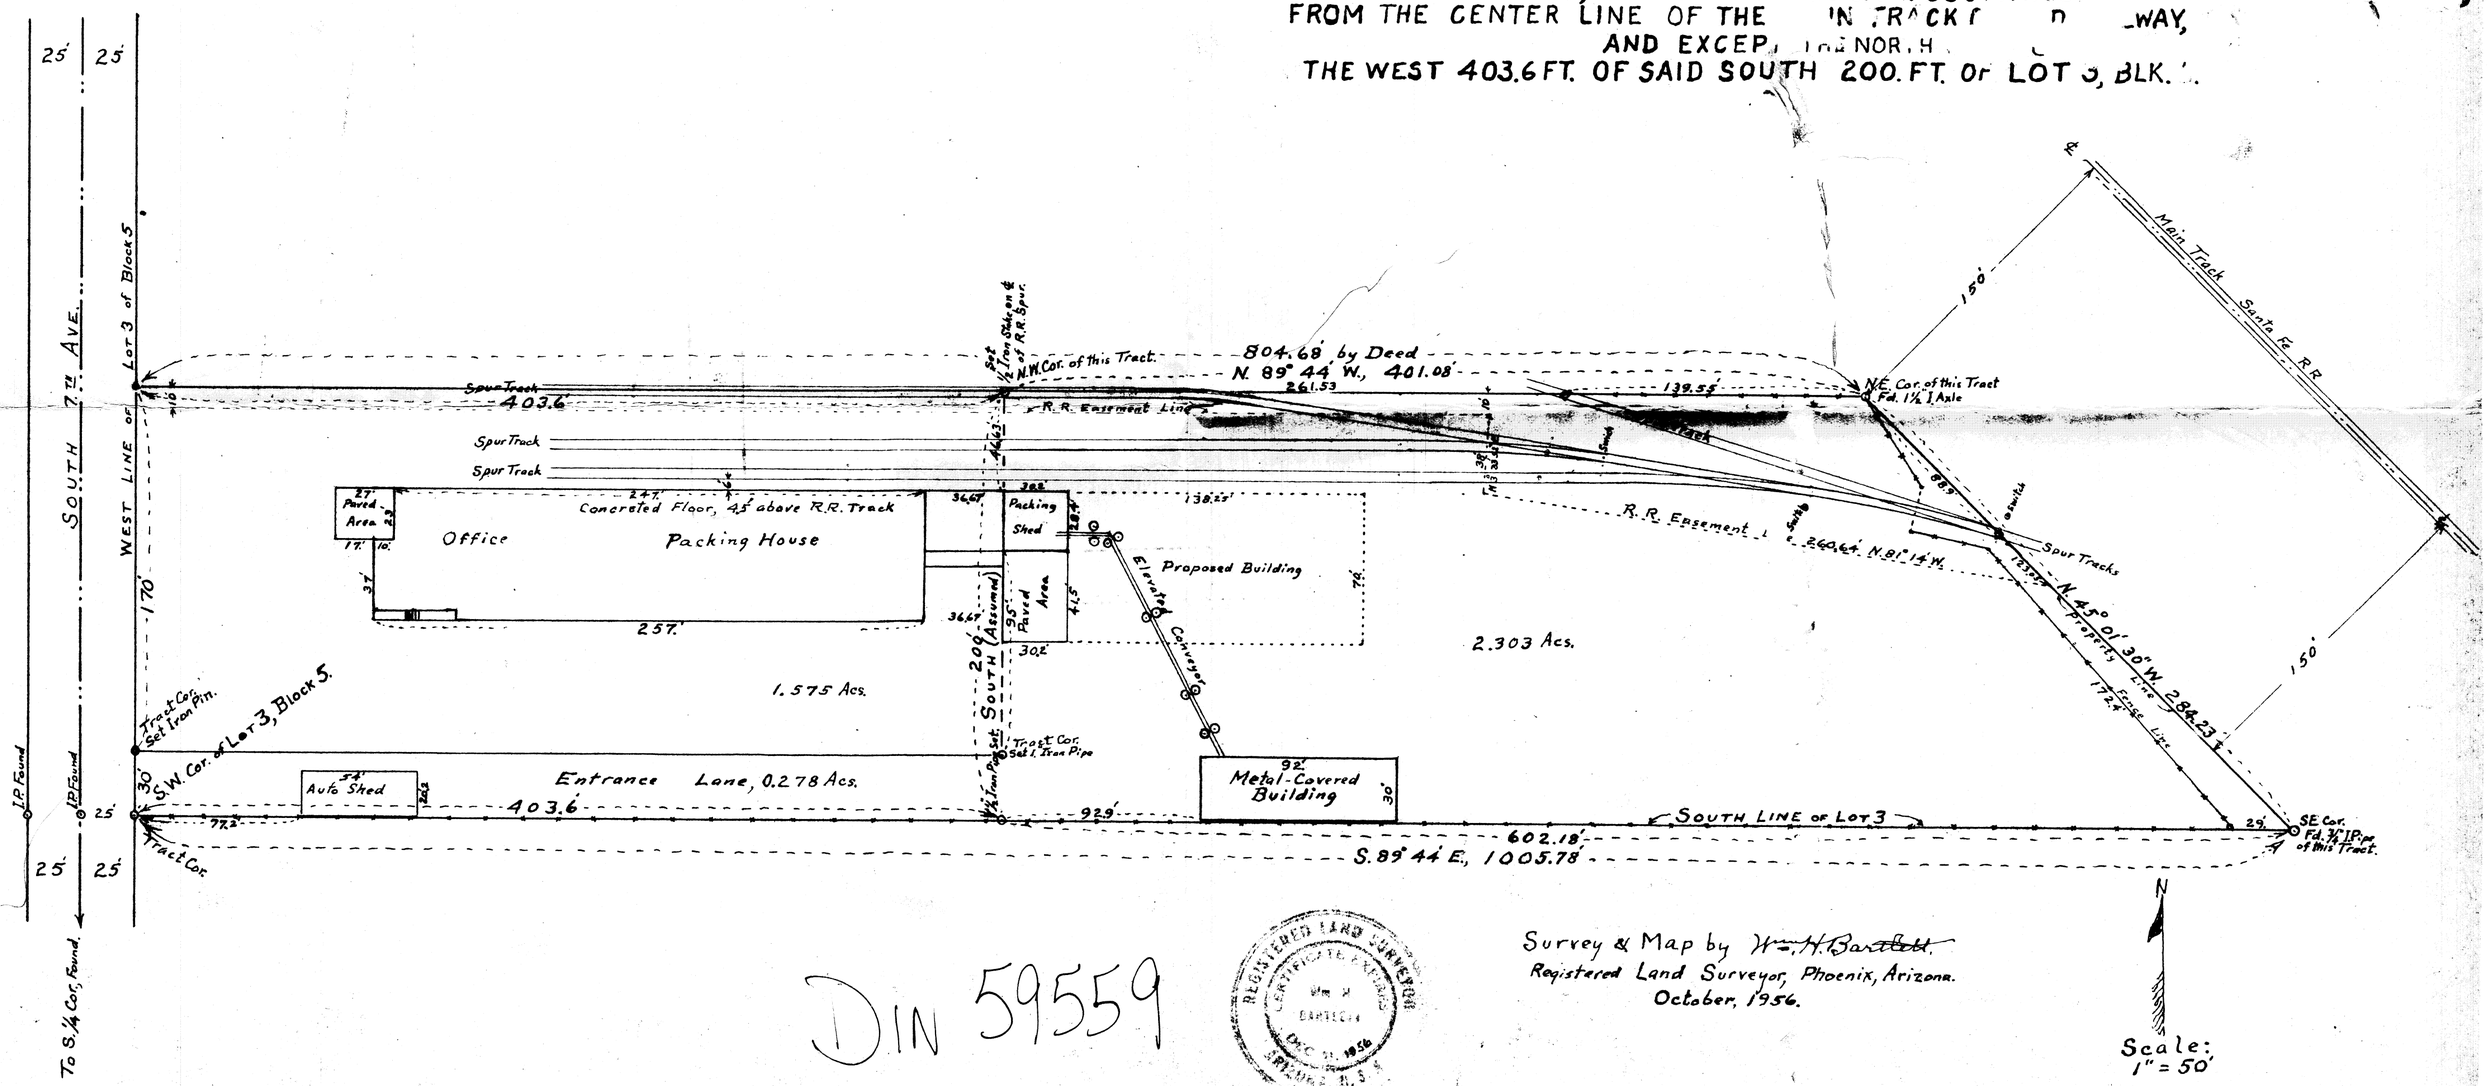

Survey & Map by Wm. H. Bartlett.
Registered Land Surveyor, Phoenix, Arizona.
October, 1956.

Scale: 1" = 50'

DIN 59559

REGISTERED LAND SURVEYOR CERTIFICATE NUMBER WM. H. BARTLETT DEC. 31, 1956 ARIZONA, U.S.A.