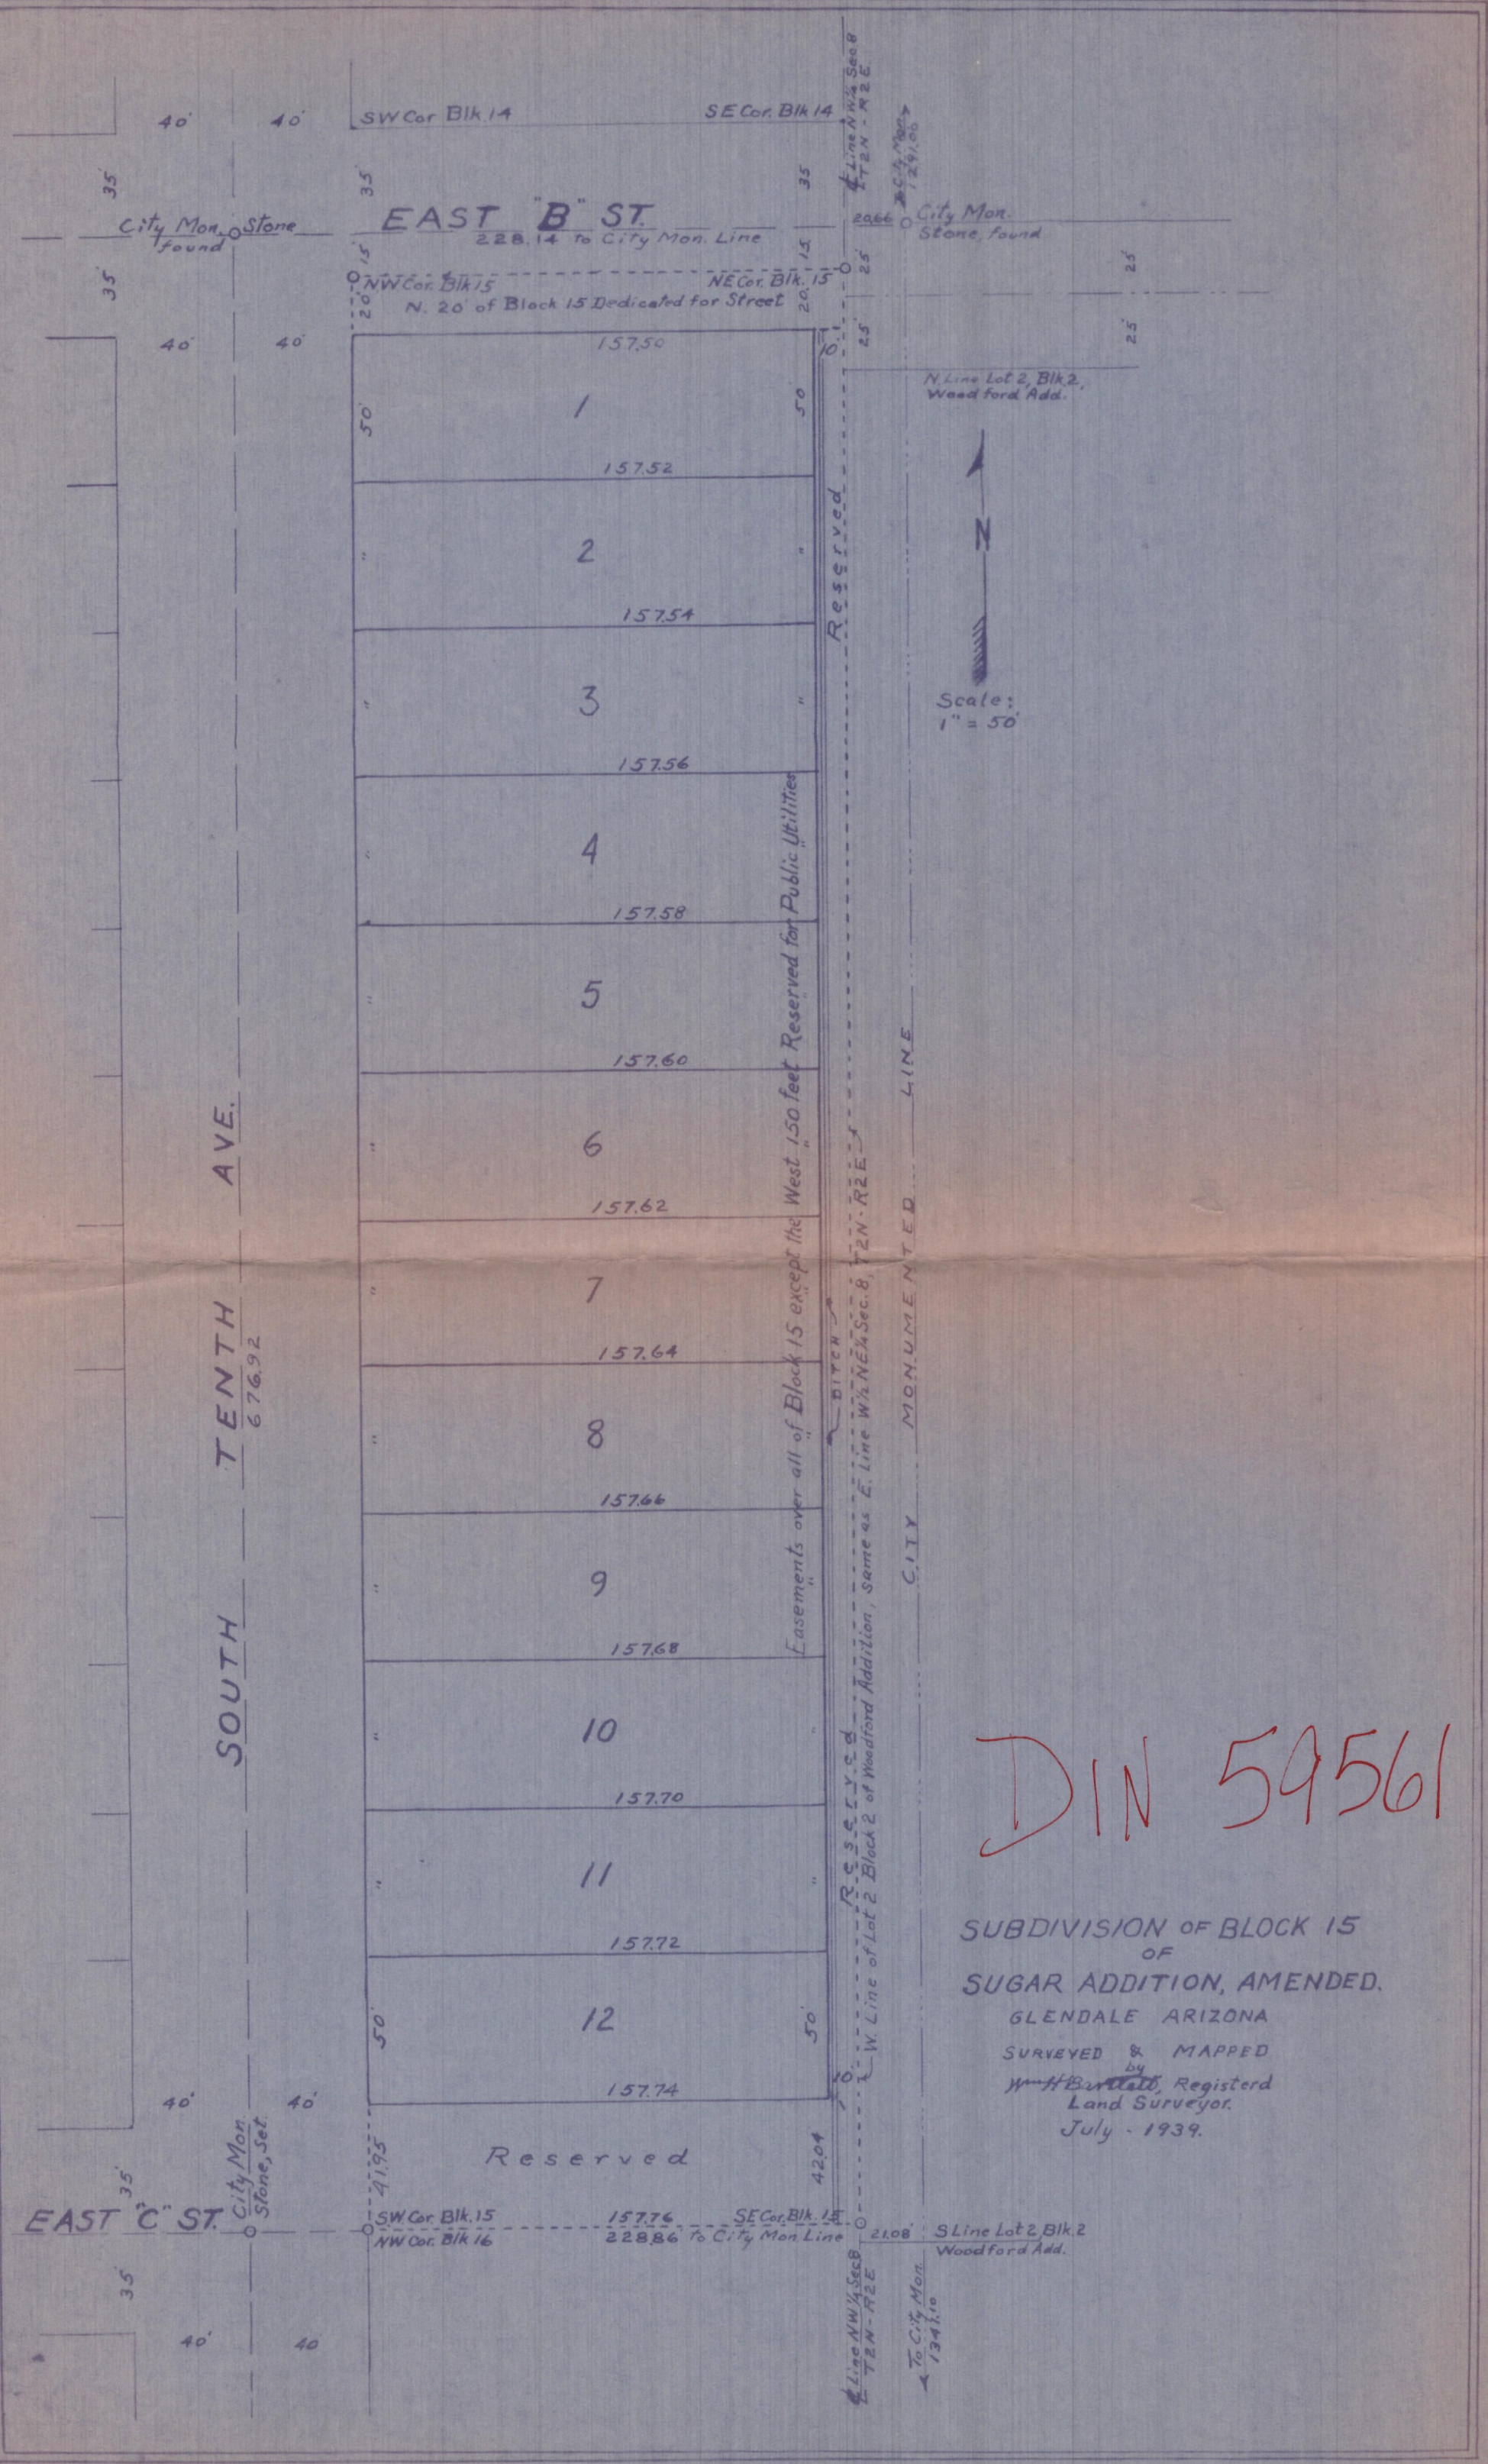
SW Cor Blk 14
SE Cor. Blk 14
EAST "B" ST.
228.14 to City Mon. Line
City Mon. Stone found
NW Cor. Blk 15
NE Cor. Blk. 15
N. 20' of Block 15 Dedicated for Street
157.50
157.52
157.54
157.56
157.58
157.60
157.62
157.64
157.66
157.68
157.70
157.72
157.74
1
2
3
4
5
6
7
8
9
10
11
12
Reserved
Easements over all of Block 15 except the West 150 feet Reserved for Public Utilities
Reserved
W. Line of Lot 2 Block 2 of Woodford Addition, Same as E. Line W½NE¼Sec. 8, T2N-R2E
DITCH
SOUTH TENTH AVE.
676.92
CITY MONUMENTED LINE
N. Line Lot 2, Blk. 2, Woodford Add.
Scale: 1" = 50'
DIN 59561
SUBDIVISION OF BLOCK 15
OF
SUGAR ADDITION, AMENDED.
GLENDALE ARIZONA
SURVEYED & MAPPED
by
Registerd
Land Surveyor.
July - 1939.
EAST "C" ST.
City Mon. Stone, Set.
S.W. Cor. Blk. 15
NW Cor. Blk 16
157.76
228.86 to City Mon. Line
SE Cor. Blk. 15
21.08
S Line Lot 2 Blk. 2
Woodford Add.
41.95
42.04
To City Mon. 1341.10