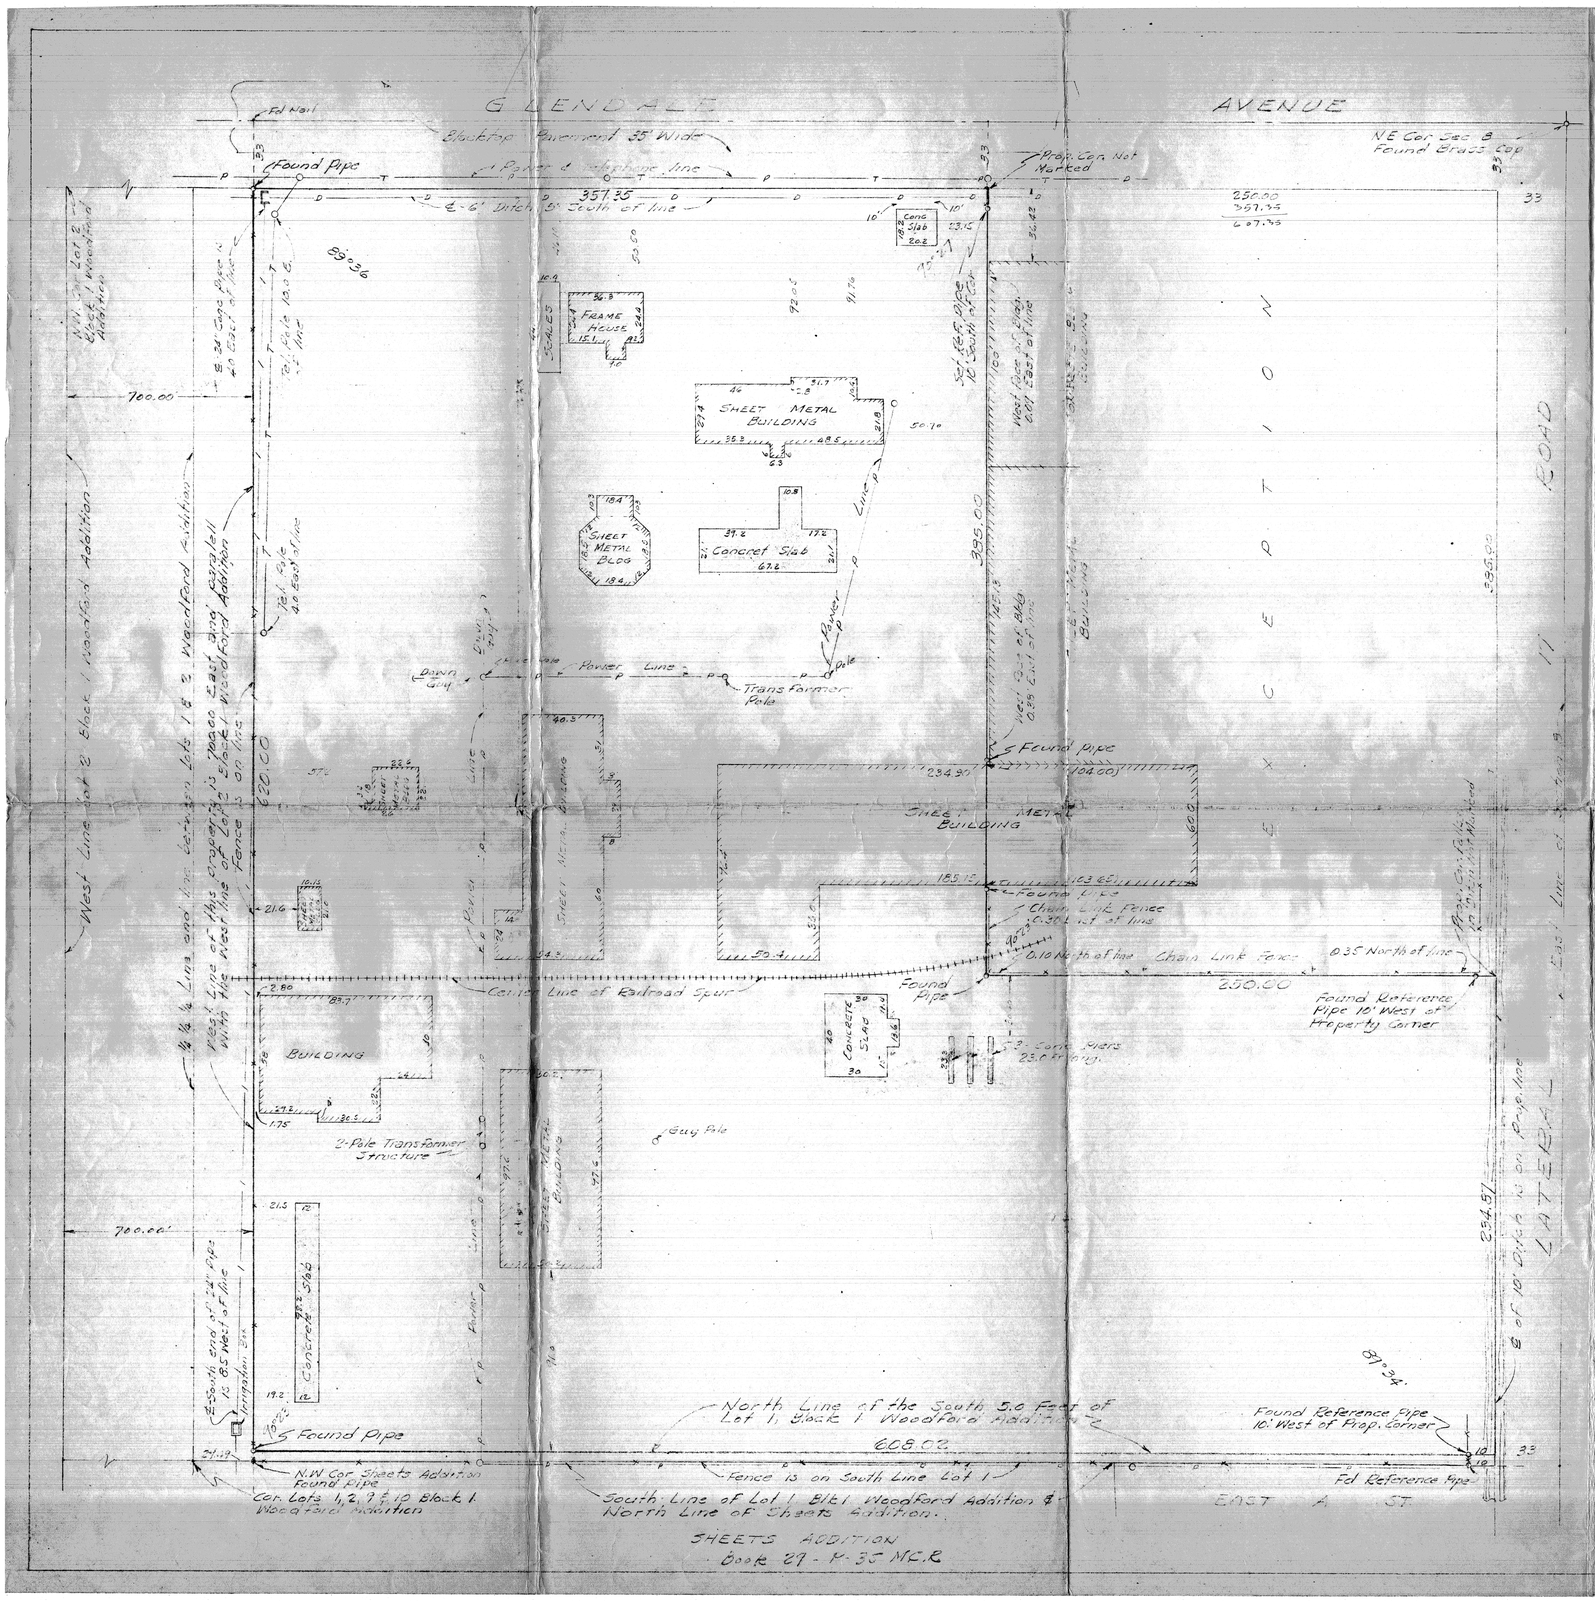
GLENDALE AVENUE
Blacktop Pavement 35' Wide
Found Pipe
Power & Telephone Line
Prop. Cor. Not Marked
NE Cor. Sec. 8 Found Brass Cap
357.35
Ditch 6' South of Line
Concrete Slab
FRAME HOUSE
SCALES
SHEET METAL BUILDING
SHEET METAL BLDG
Concrete Slab
Power Line
Transformer Pole
Down Guy
Found Pipe
SHEET METAL BUILDING
Chain Link Fence
0.10 North of line
Chain Link Fence
0.35 North of line
Found Pipe
250.00
Found Reference Pipe 10' West of Property Corner
Center Line of Railroad Spur
BUILDING
Concrete Slab
Guy Pole
2-Pole Transformer Structure
SHEET METAL BUILDING
Concrete Slab
700.00
Found Pipe
North Line of the South 5.0 Feet of Lot 1, Block 1 Woodford Addition
608.02
Found Reference Pipe 10' West of Prop. Corner
Fence is on South Line Lot 1
Fd Reference Pipe
N.W. Cor. Sheets Addition Found Pipe
Cor. Lots 1, 2, 7 & 10 Block 1 Woodford Addition
South Line of Lot 1 Blk 1 Woodford Addition & North Line of Sheets Addition.
SHEETS ADDITION
Book 27 - M-35 M.C.R.
EAST A ST
LATERAL
ROAD
GEPTION
West Line of Lots 1 & 2 Woodford Addition
West Line of Lots 1 & 2 Block 1 Woodford Addition
West Line of This Property is Same as the West Line of Lot 1 Block 1 Woodford Addition
Fence on Line between Lots 1 & 2
Wyerick
Jaeta Jr
$1500 min Apr
DR
MAP SHOWING
RESULTS OF SURVEY OF
A PORTION OF
LOT 1, BLK 1 WOODFORD ADDITION
TO GLENDALE, ARIZONA
SITUATED IN THE NE¼ NE¼ SECTION 8
T 2 N, R 2 E - G&SRB&M
MARICOPA COUNTY, ARIZONA
SURVEYED JANUARY 10 1955 FOR
TAYLOR TRUST
F. N. HOLMQUIST - ENGINEER
JOB No 7100
Scale: 1 Inch = 30 Feet.
REGISTERED CIVIL ENGINEER
CERTIFICATE EXPIRES
F. N. HOLMQUIST
REG. 11 1955
ARIZONA, U.S.A.
F N Holmquist
DIN 59569