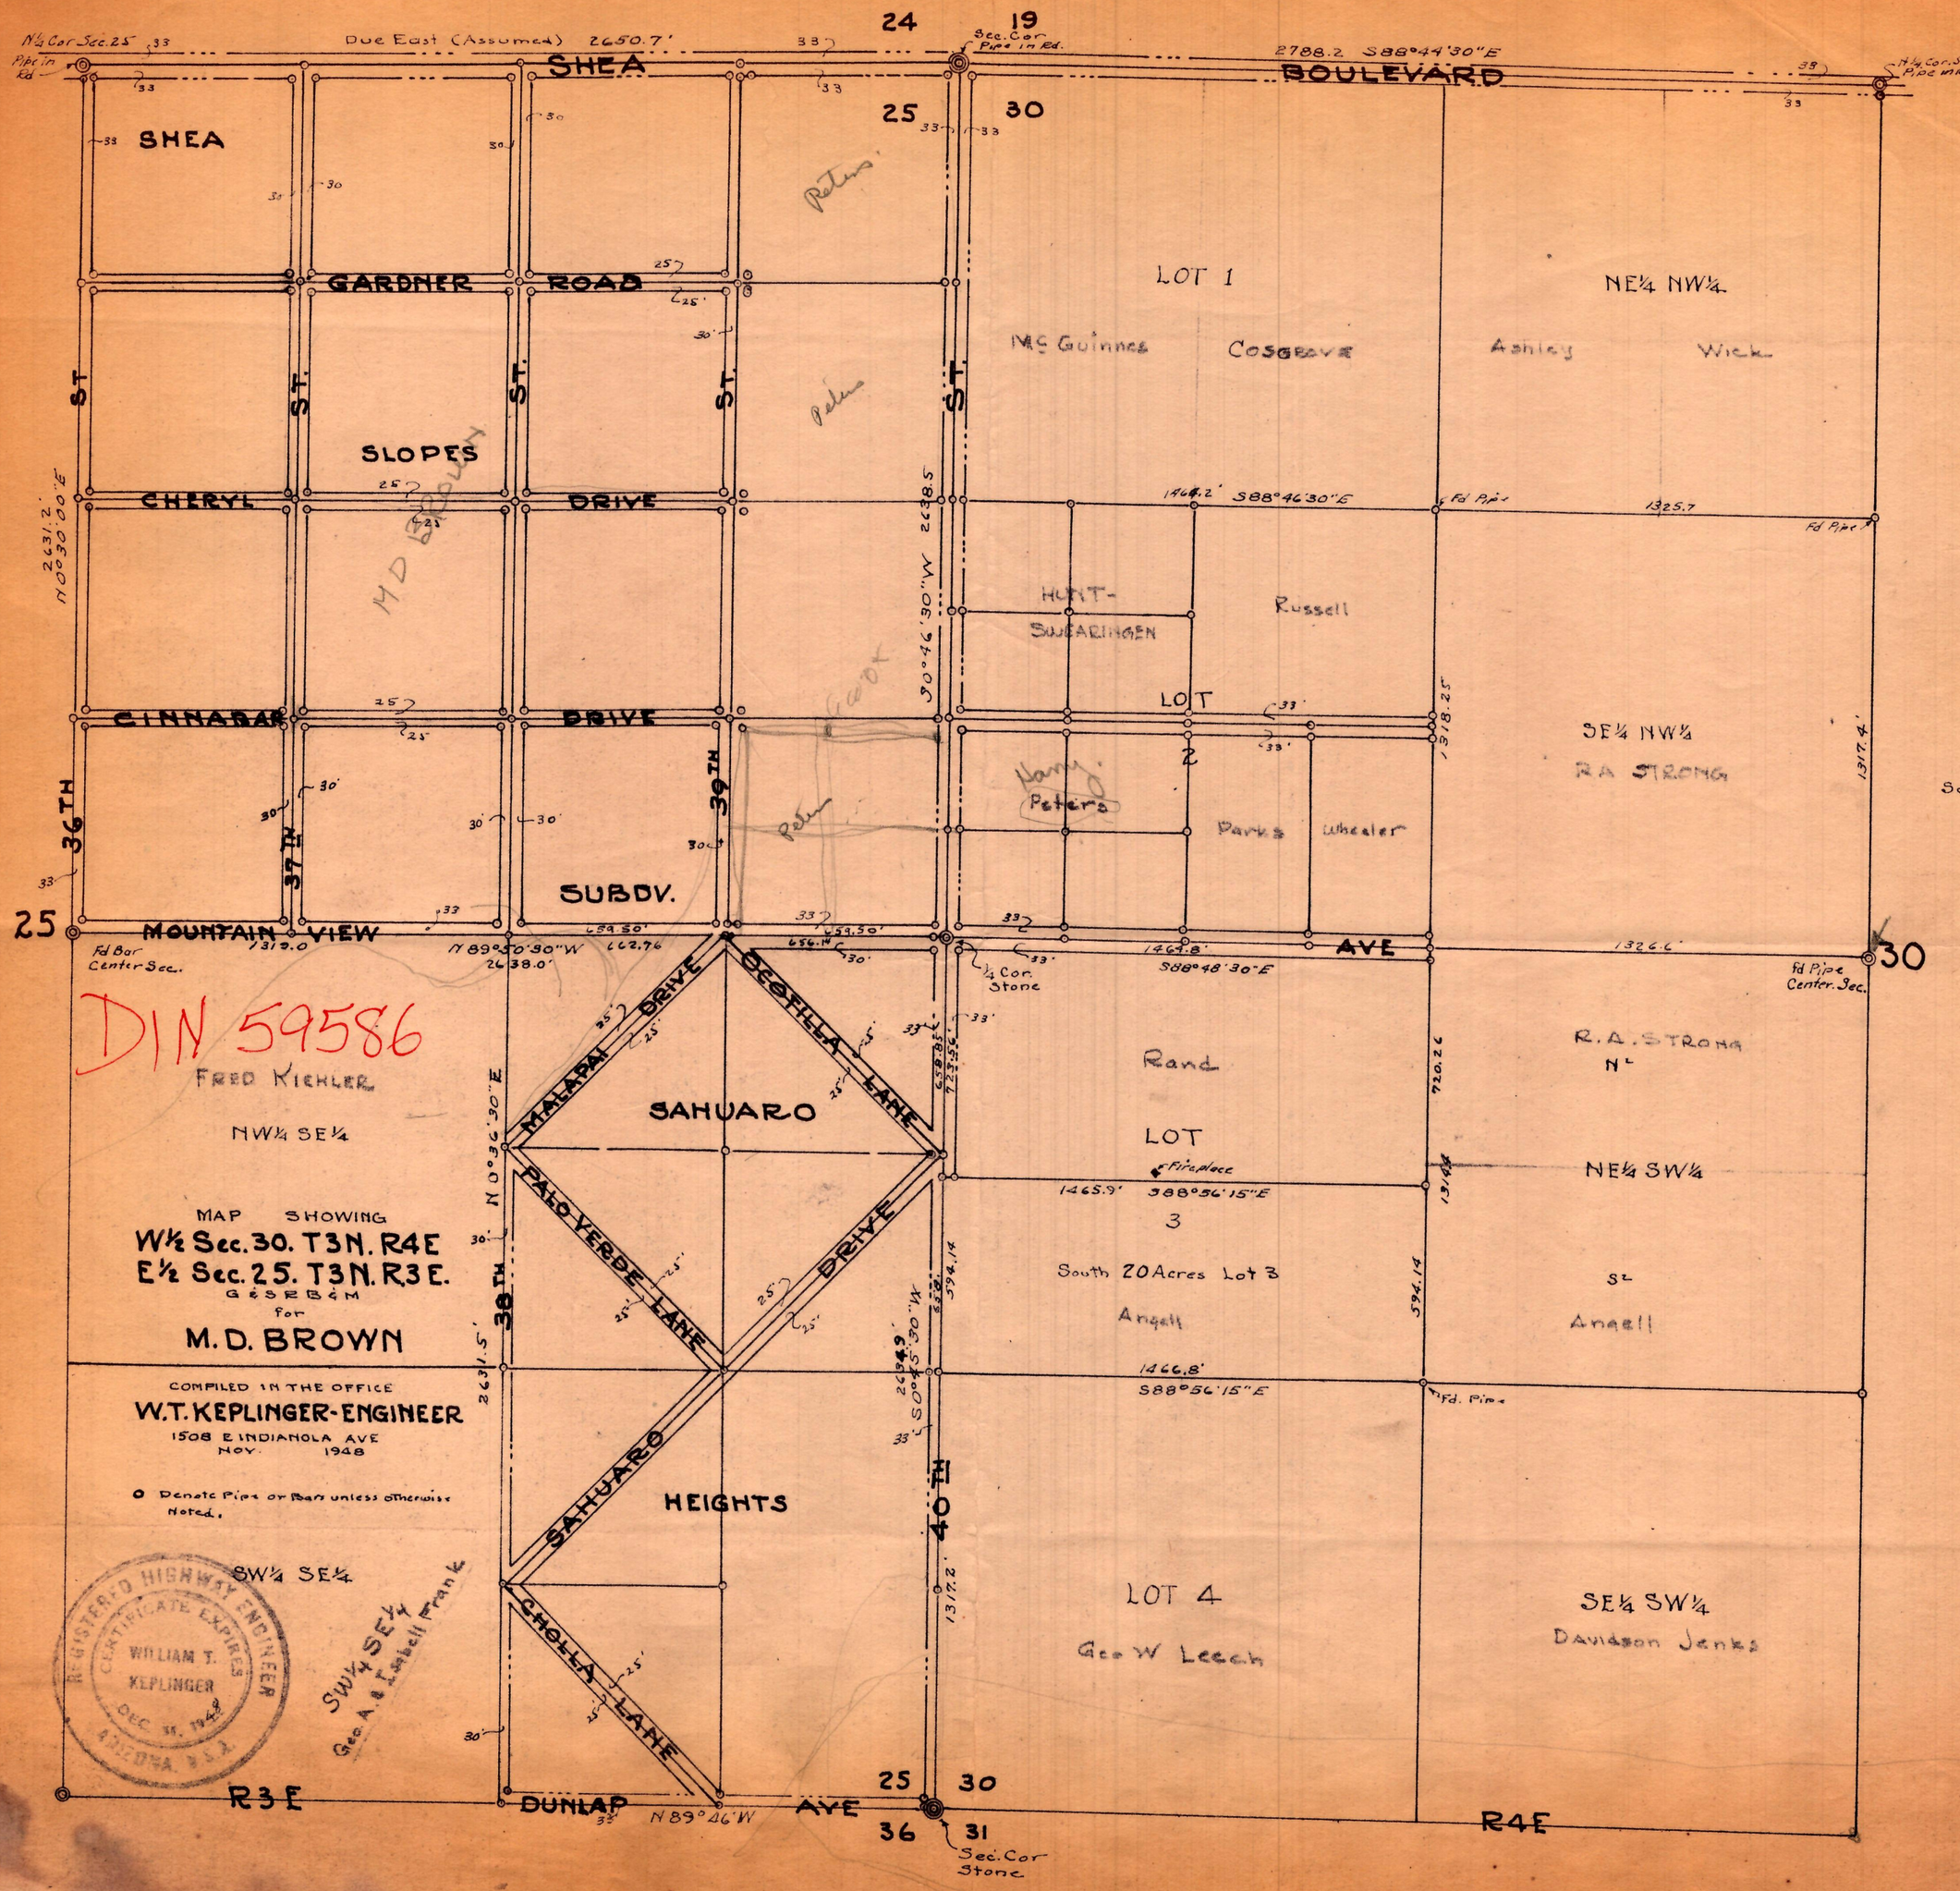

SHEA BOULEVARD
SHEA
GARDNER ROAD
SLOPES
CHERYL DRIVE
CINNABAR DRIVE
MOUNTAIN VIEW AVE
SUBDV.
SAHUARO
HEIGHTS
MALAPAI DRIVE
OCOTILLA LANE
PALO VERDE LANE
SAHUARO DRIVE
CHOLLA LANE
DUNLAP AVE
36TH ST.
37TH ST.
38TH ST.
39TH ST.
40TH ST.
LOT 1
McGuinnes
Cosgrove
Ashley
Wick
NE¼ NW¼
HUNT-SWEARINGEN
Russell
LOT 2
Peters
Parks
Wheeler
SE¼ NW¼
RA STRONG
Rand
LOT 3
South 20 Acres Lot 3
Angell
R.A. STRONG
NE¼ SW¼
Angell
LOT 4
Geo W Leech
SE¼ SW¼
Davidson Jenks
R3E
R4E
Scale 1"=400ft.
481124
DIN 59586
FRED KIEHLER
NW¼ SE¼
MAP SHOWING
W½ Sec. 30. T3N. R4E
E½ Sec. 25. T3N. R3E.
G&SRB&M
for
M.D. BROWN
COMPILED IN THE OFFICE
W.T. KEPLINGER-ENGINEER
1508 E INDIANOLA AVE
NOV. 1948
o Denote Pipe or Bars unless otherwise Noted.
SW¼ SE¼
SW¼ SE¼ Geo. A. & Isabell Frank
REGISTERED HIGHWAY ENGINEER
CERTIFICATE EXPIRES
WILLIAM T. KEPLINGER
DEC. 31, 1948
ARIZONA, U.S.A.