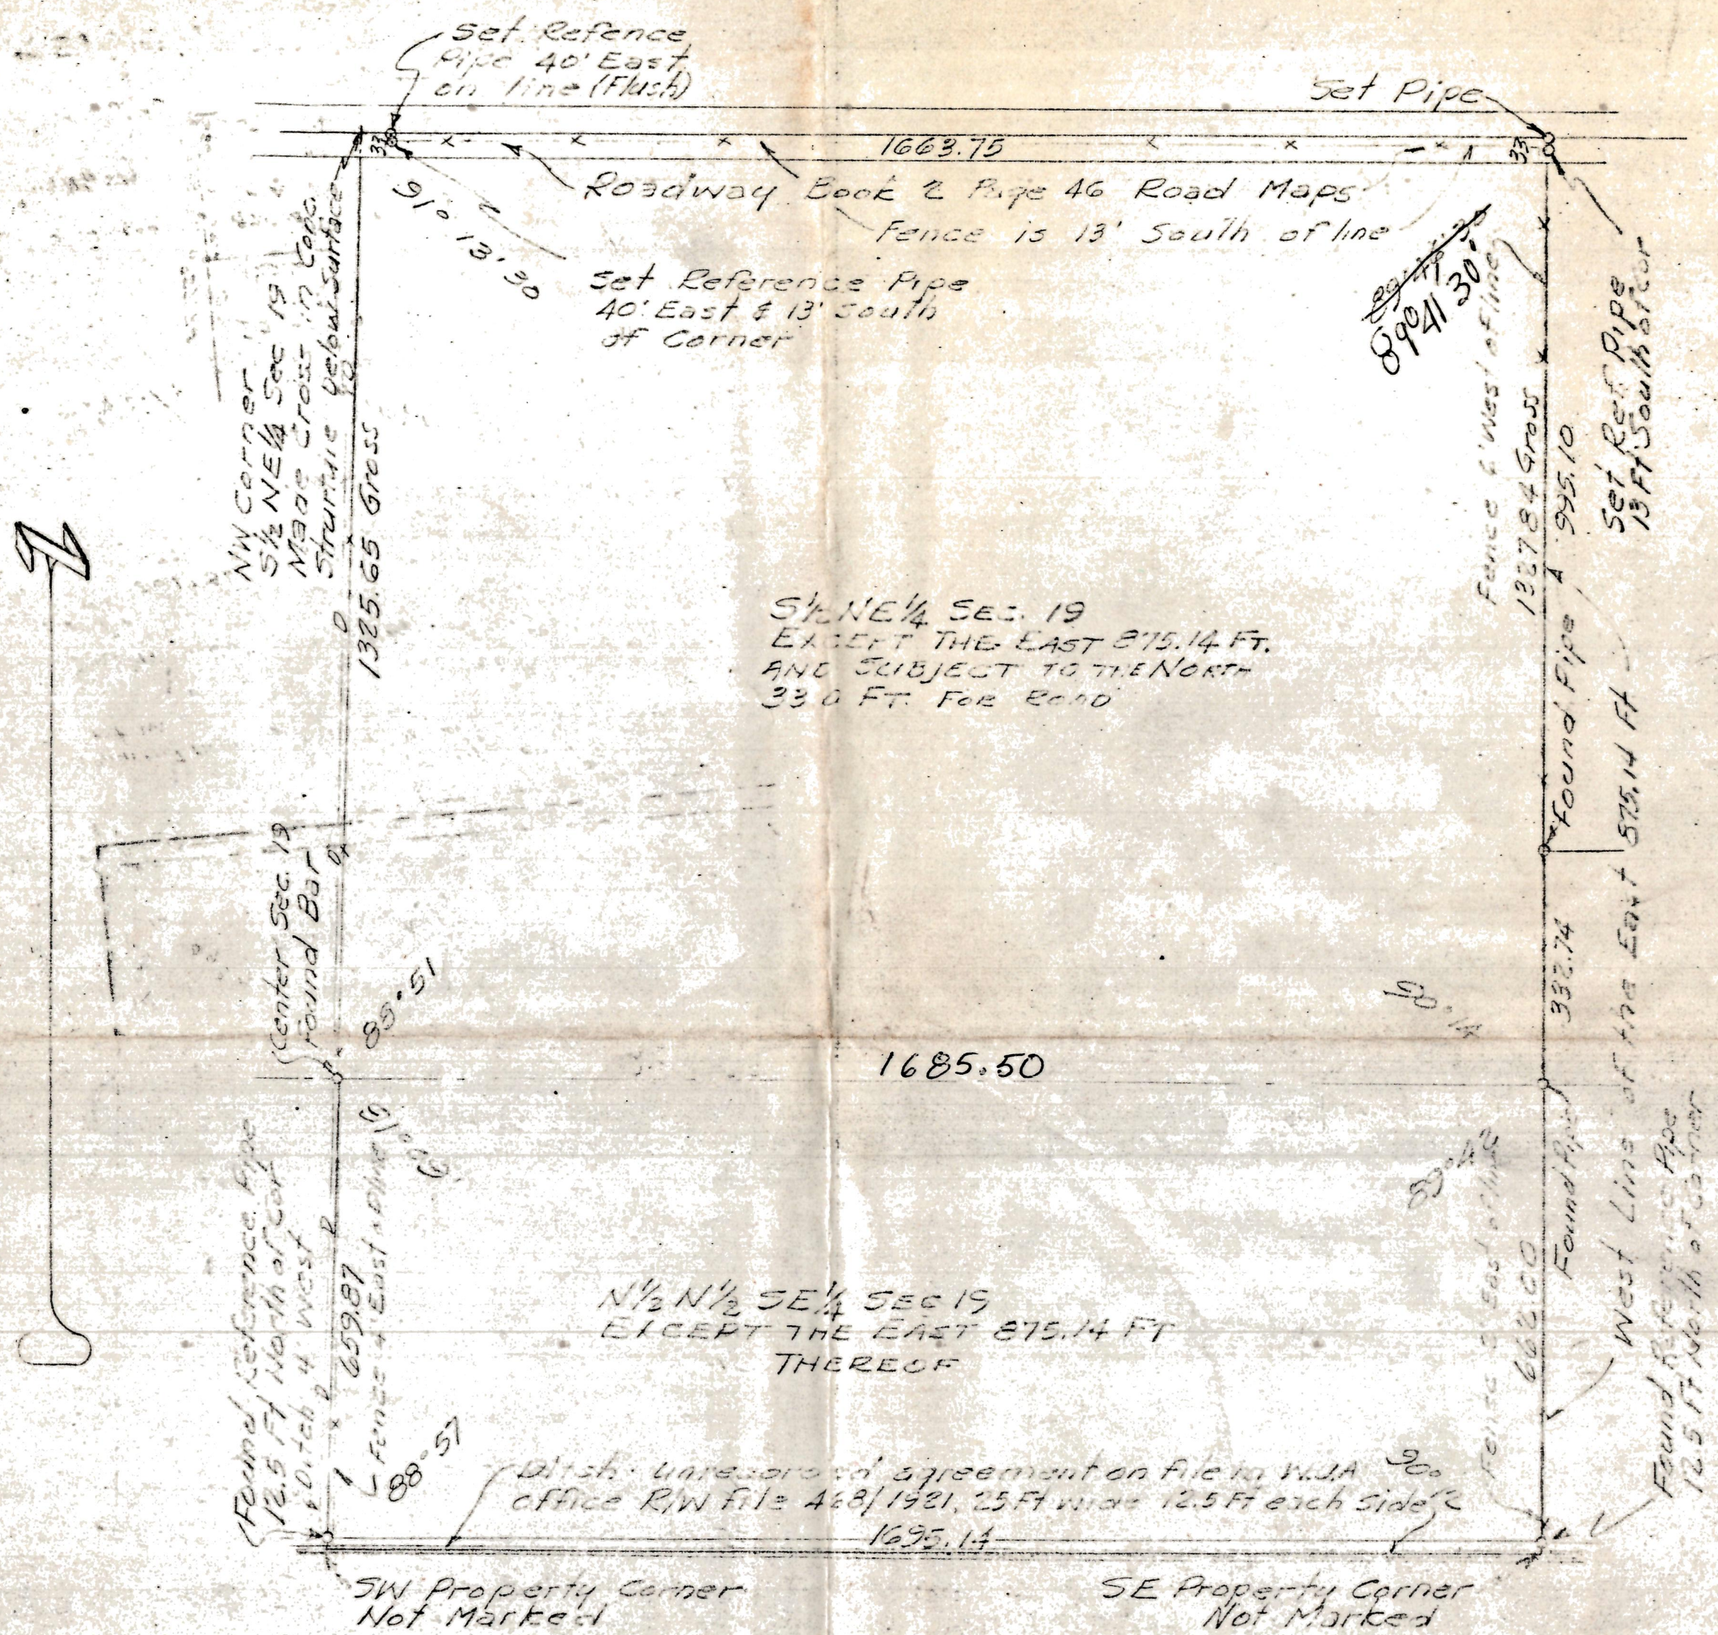

Note
The East 875.14 Ft of the S½ NE¼ Sec. 19 and the N½ N½ SE¼ Sec. 19 is identical with the East 40 Acres thereof

DIN 59587

MAP SHOWING
RESULTS OF SURVEY OF
PORTIONS OF
THE NE¼ & SE¼ SEC. 19
T. 1 N. R 1 E ~ G & SR B & M
MARICOPA COUNTY, ARIZONA
SURVEYED AUG. 26 1958 FOR
THOMAS J. NIELSON
HOLMQUIST ~ ENGINEERS
JOB No 8851
Scale:- 1 Inch = 200 Feet

Registered Professional Engineer (Civil)
CERTIFICATE EXPIRES
JAMES B. HOLMQUIST
DEC. 31, 1958
ARIZONA, U.S.A.

J. B. Holmquist