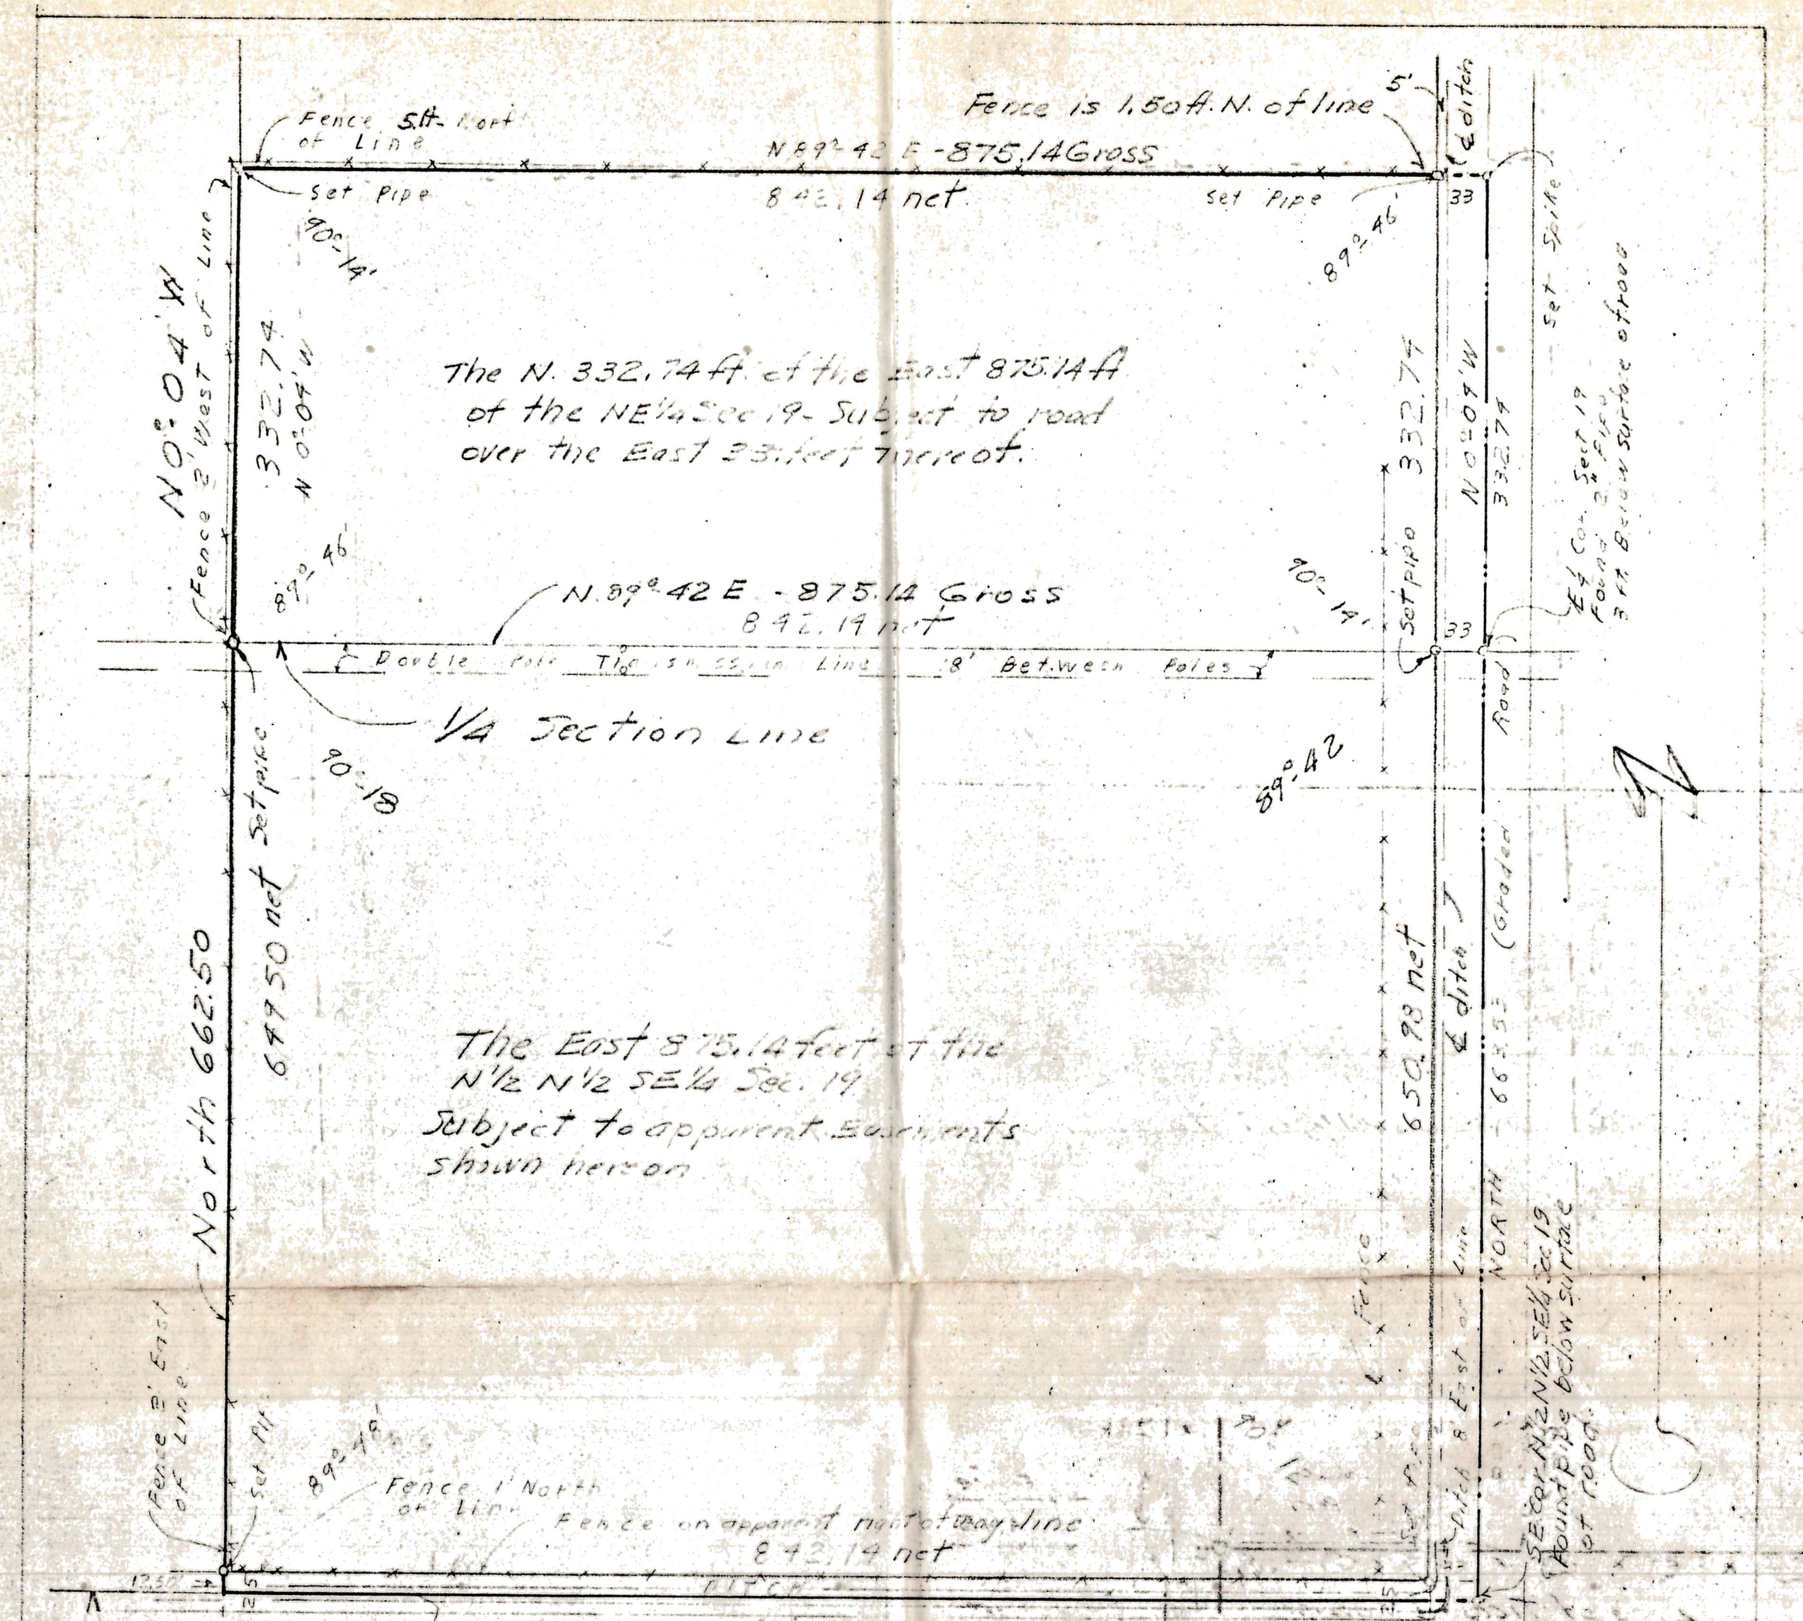

MAP SHOWING
RESULTS OF SURVEY OF
THE SOUTH 20 ACRES OF THE
EAST 40 ACRES OF THE S½ NE¼
AND THE N½ N½ SE¼ SECTION 19
T1N R1E G&S.R. B&M.
MARICOPA COUNTY, ARIZONA
SURVEYED MAY 5 & 6, 1955 FOR
COMMUNITY GINNING CO.
E.N. & J.B. HOLMQUIST ~ ENGINEERS
JOB 7256
SCALE 1 INCH = 100 FEET

DIN 59588

REGISTERED CIVIL ENGINEER
CERTIFICATE EXPIRES
E. N. HOLMQUIST
DEC. 31, 1955
ARIZONA, U.S.A.

E.N. Holmquist