NOTE:
PROPERTY SURVEYED DESCRIBED IN DKT. 3792 PG. 69. SAID WARRANTY DEED BEING IDENTICAL WITH AND MORE PARTICULARLY DESCRIBED AS THE EAST 875.14' OF THE S½ NE¼ SECTION 19 EXCEPTING THEREFROM THE SOUTH 332.74'.

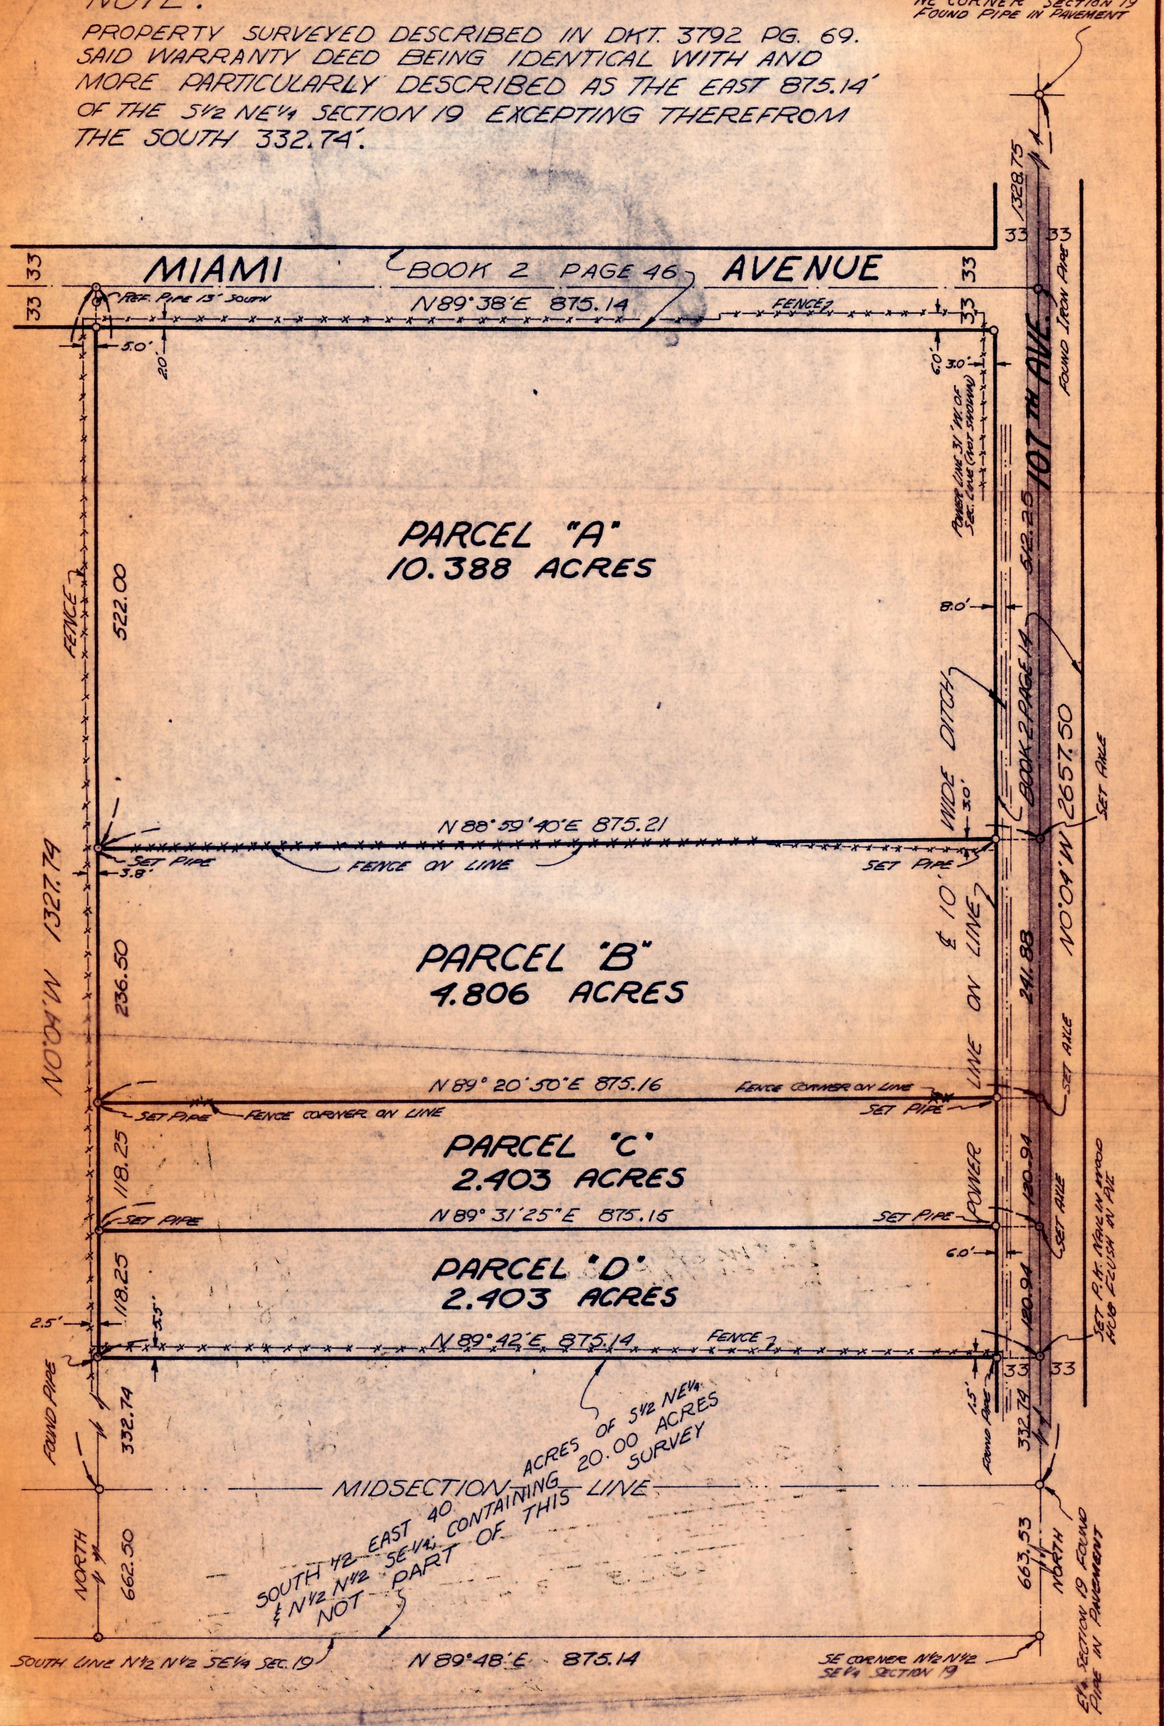

MAP SHOWING RESULTS OF SURVEY

OF A PORTION OF THE NE¼ SEC. 19
T. 1 N. R. 1 E. G.&S.R.B.&M.
MARICOPA COUNTY, ARIZONA

PARCEL SURVEYED MAY 13, 1967
FOR
SYLVAN BROWN MARKS
BY
WIER ENGINEERING COMPANY
JOB NO. 1330

N

REGISTERED LAND SURVEYOR
CERTIFICATE NO. 1476
DANIEL M. WIER
Date Signed 5/16/67
ARIZONA, U.S.A.

DANIEL M. WIER
CIVIL ENGINEER & LAND SURVEYOR

SCALE: 1 INCH = 100 FEET

DIN 59589

NOTE:
AREAS SHOWN INCLUDE ROADWAY EASEMENTS.