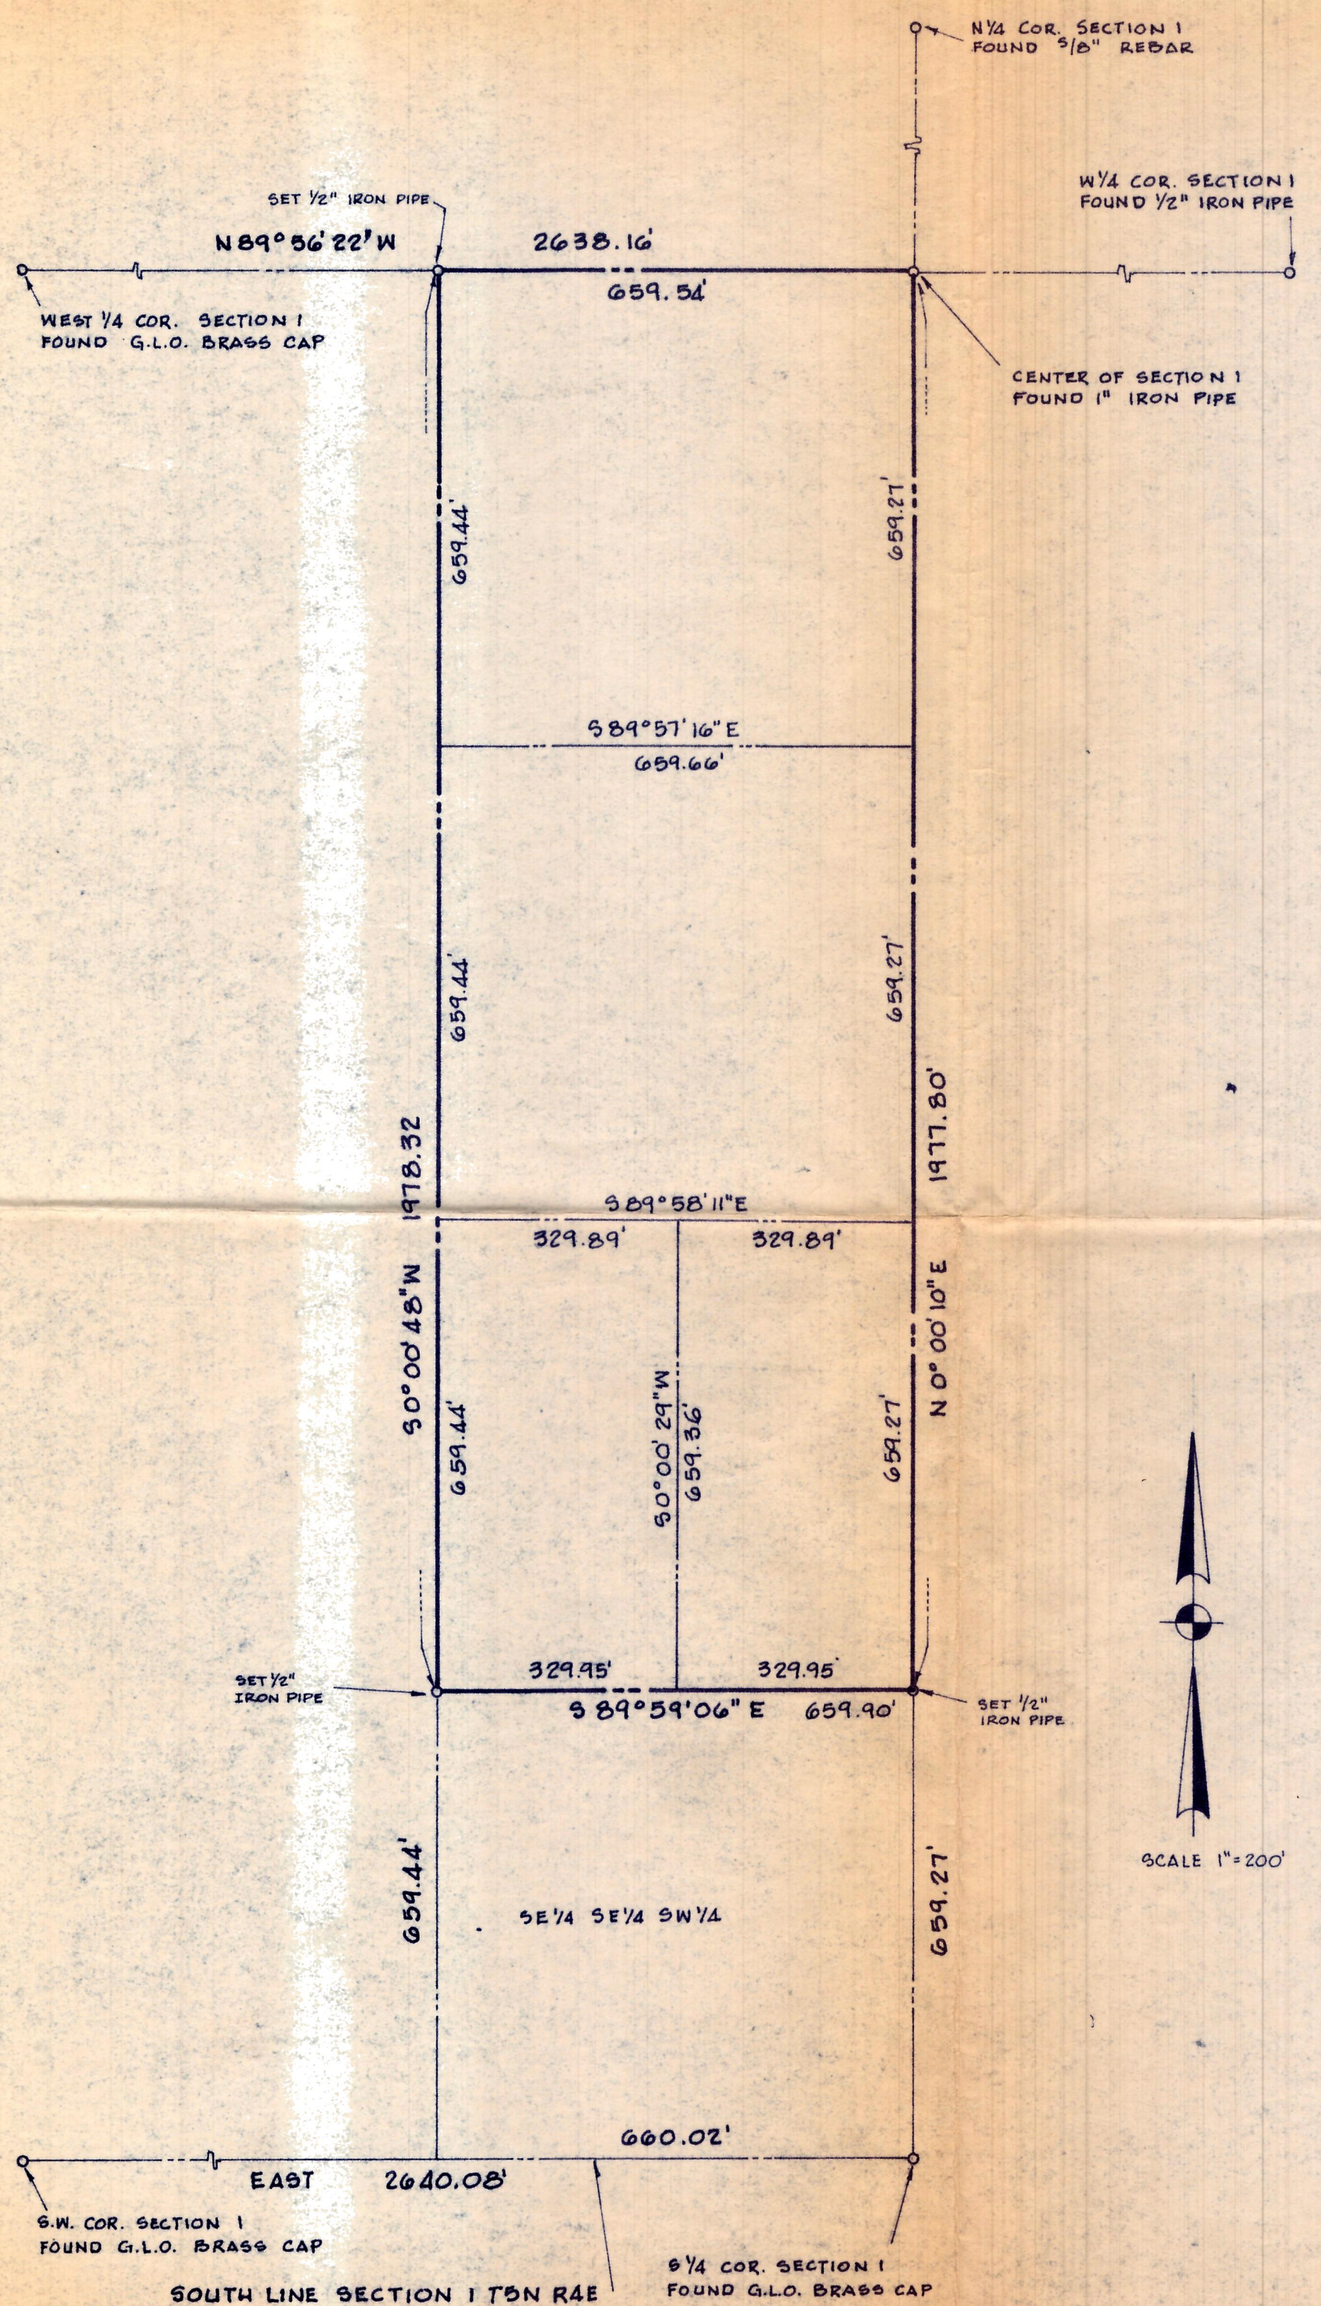

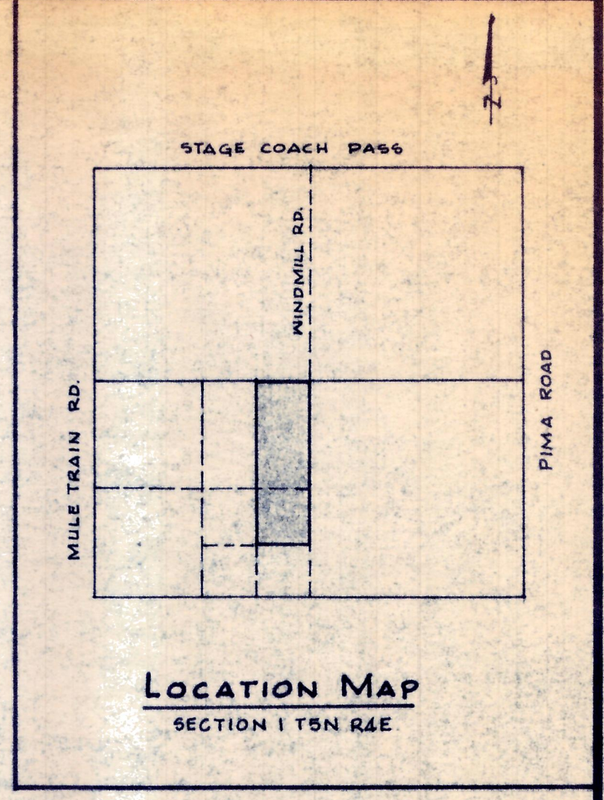

LOCATION MAP

SECTION 1 T5N R4E

PROPERTY DESCRIPTION

THE E 1/2 OF THE E 1/2 OF THE SW 1/4 OF SECTION 1, T5N, R4E OF THE G&SRM, EXCEPT THE SE 1/4 OF THE SE 1/4 OF THE SW 1/4, OF SAID SECTION 1.
CONTAINING, 29.958 AC. OR 1304969.16 SQ. FT.

SCALE 1" = 200'

SURVEYED AND PLATTED DURING MAY, 1974

Gordon McLain 5-20-74

GORDON McLAIN, L.S. 7141

DIN 59594

RESULTS OF SURVEY
PORTION OF SECTION 1, T5N, R4E
MARICOPA CO., ARIZONA

CAREFREE CONSOLIDATED INVESTMENTS, INC.

GORDON McLAIN LAND SURVEYOR PHOENIX, ARIZONA	DATE: 5-20-74 SCALE: 1" = 200' DWN: G.M.