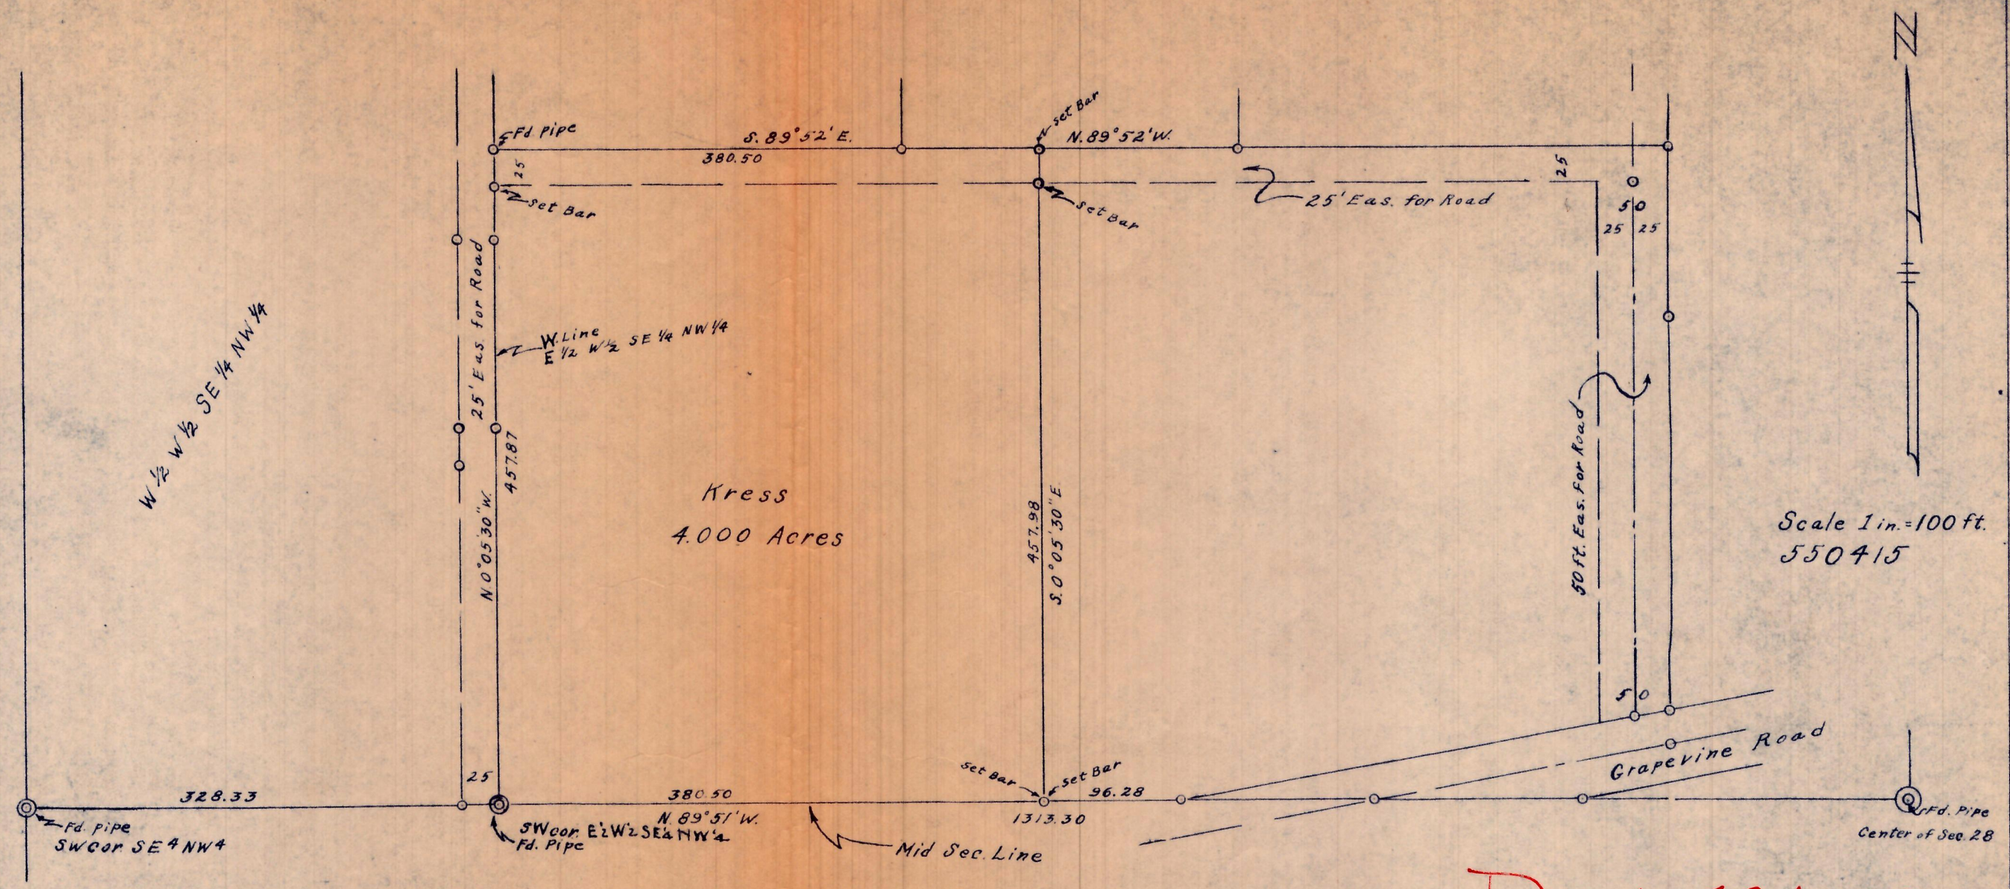


DIN 59608

Description:

That Part of the SE¼ NW¼ Sec. 28, T 6 N R 4 E, G & S R B & M described as follows;

Beginning at the SW Cor. E½W½ SE¼ NW¼ said Sec. 28, thence N 0°05'30" W along the West line of said E½W½ SE¼ NW¼ 457.87 feet, and 870 ft South of the NE Cor. said E½W½ SE¼ NW¼; thence South 89°52' East and parallel to the North line of said SE¼ NW¼ 380.50 feet to a point 870 feet south of said North line; thence South 0°05'30" E 457.98 feet to the South line of said SE¼ NW¼; thence North 89°51' W along said South line 380.50 feet to the SW Cor. E½W½ SE¼ NW¼ and point of Beginning; comprising 4.000 Acres.

Subject to an easement for roadway purposes over the North 25 feet

PLAT OF SURVEY OF
A Portion of the SE¼ NW¼ Sec. 28
T 6 N. R 4 E. G & S R B & M
for
Lawrence J Kress.
April, 1955

W. T. Keplinger - Engineer

REGISTERED HIGHWAY ENGINEER
CERTIFICATE EXPIRES
WILLIAM T. KEPLINGER
DEC. 31, 19
ARIZONA, U.S.A.