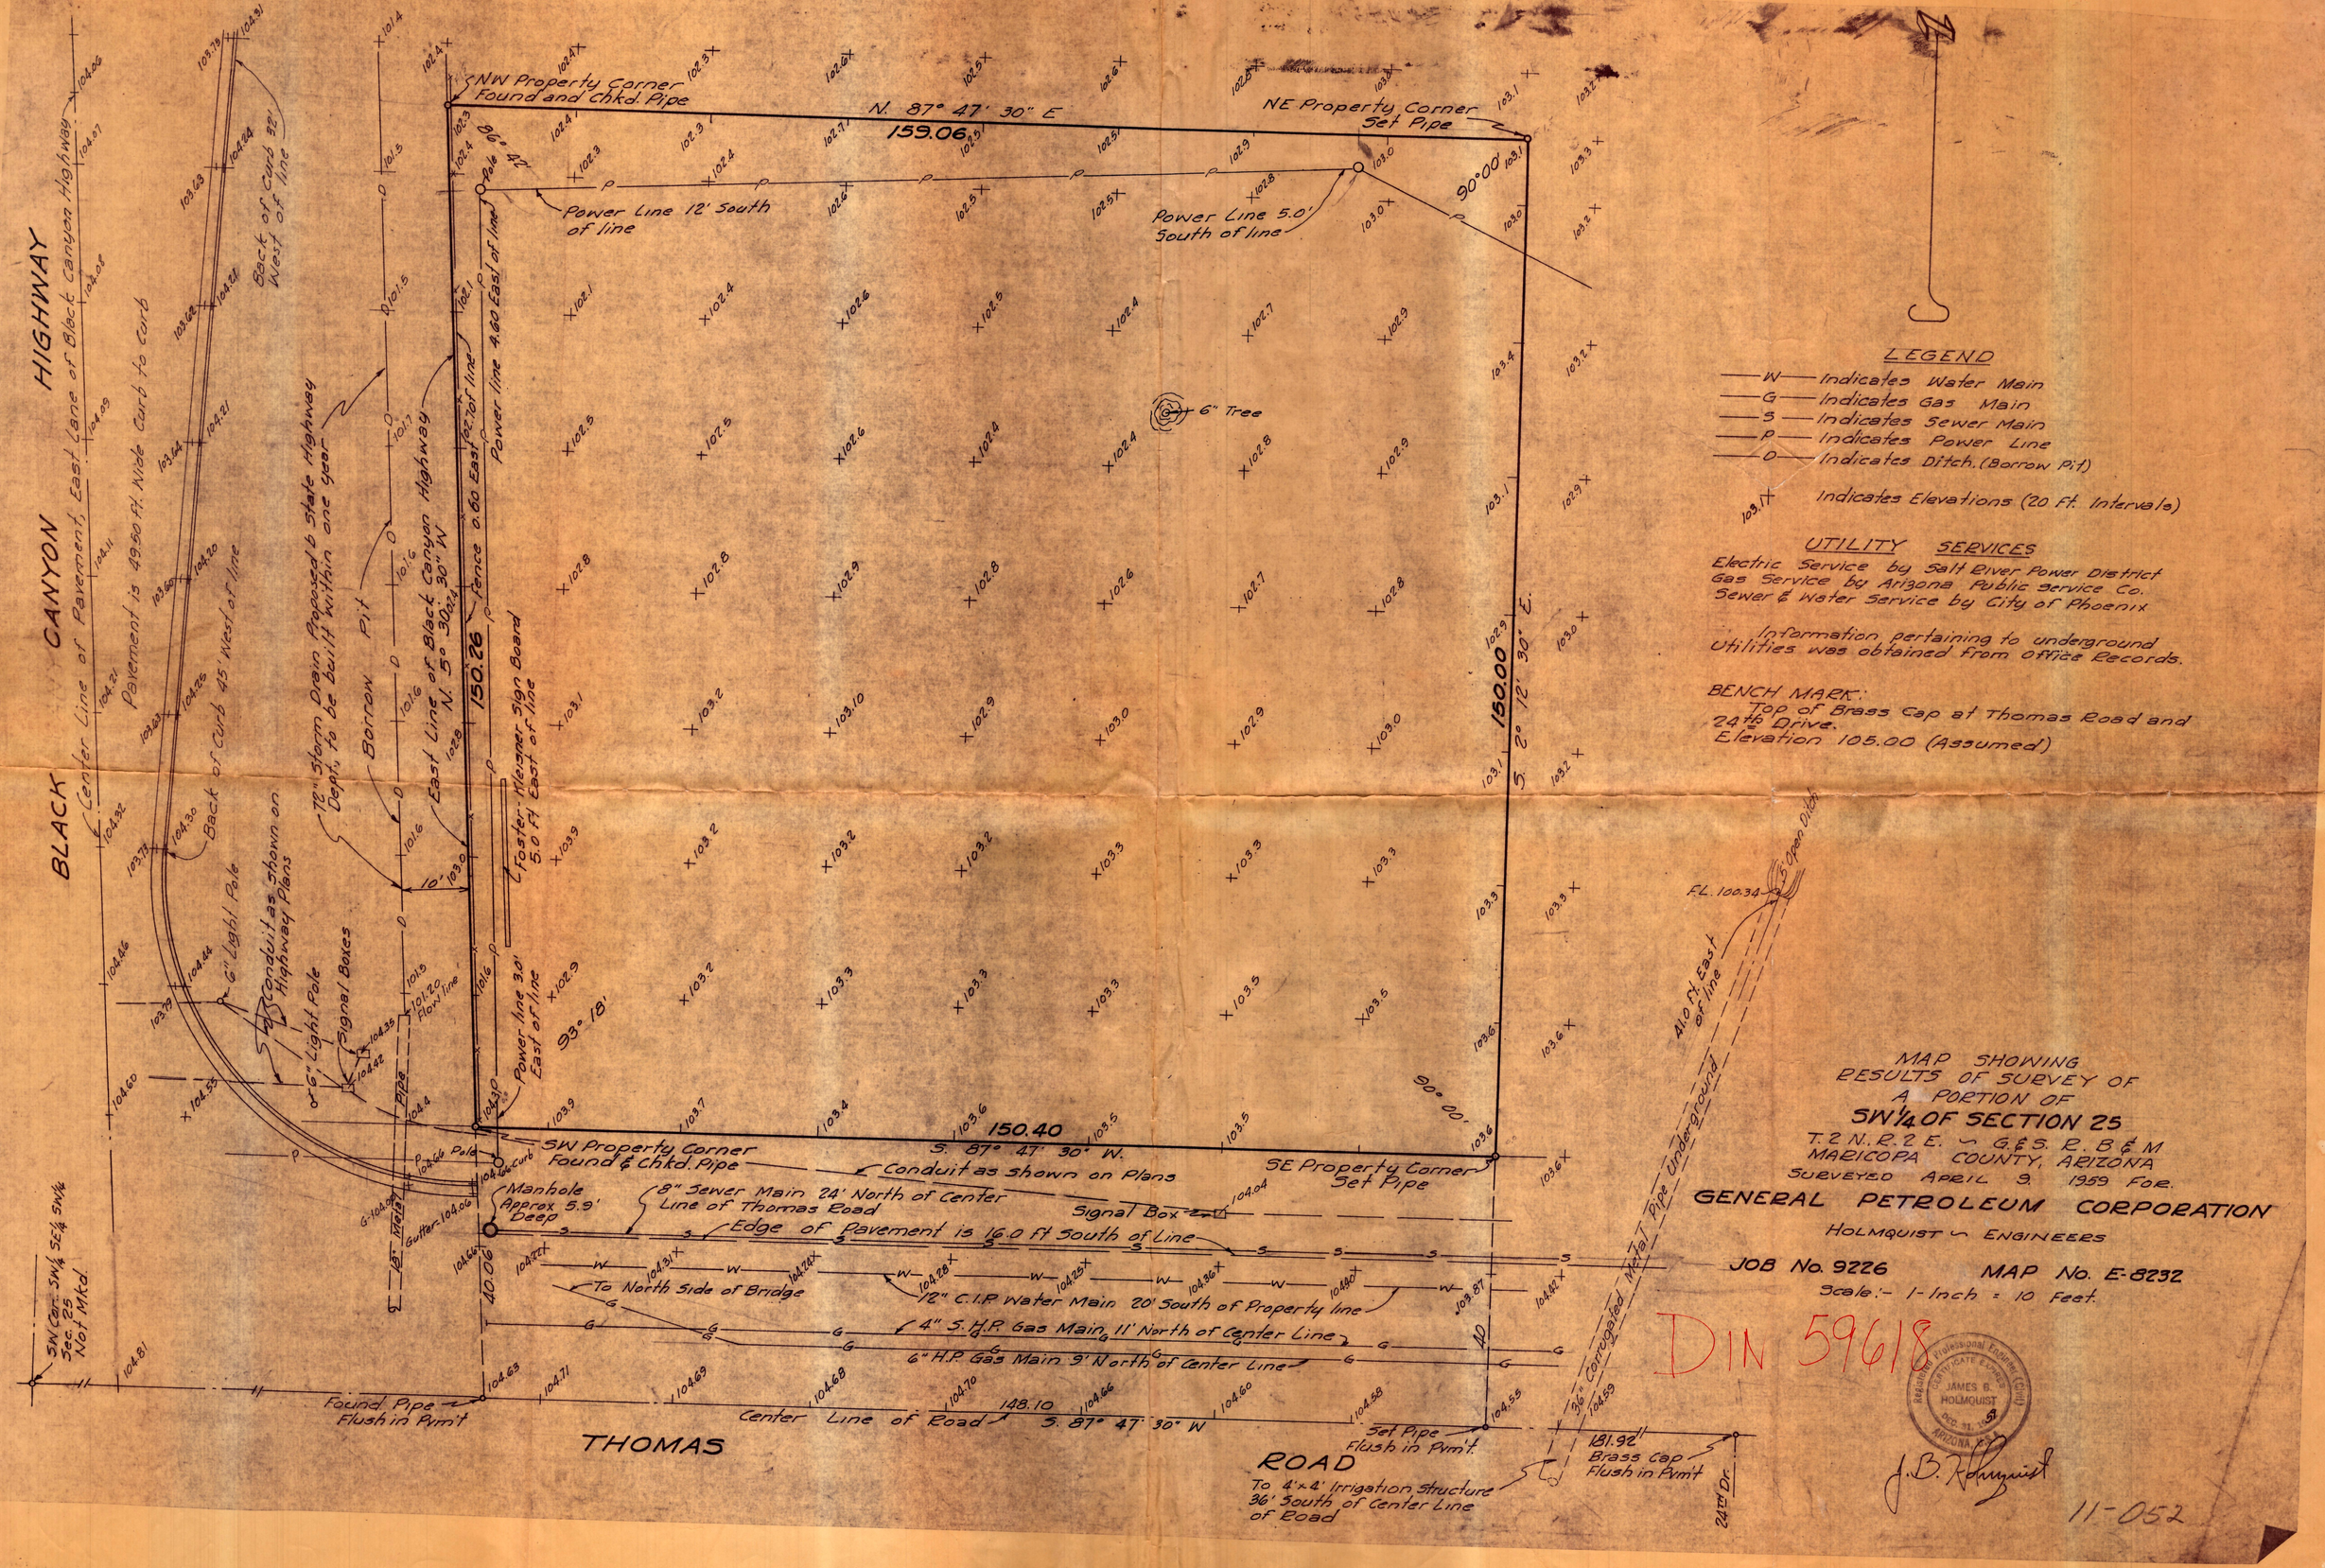

BLACK CANYON HIGHWAY
Center Line of Pavement, East Lane of Black Canyon Highway
Pavement is 49.50 Ft. Wide Curb to Curb
Back of Curb 45' West of line
Back of Curb 32' West of line
Conduit as shown on Highway Plans
6" Light Pole
Signal Boxes
72" Storm Drain Proposed b State Highway Dept. to be built within one year
Borrow Pit
East Line of Black Canyon Highway N. 5° 30' 30" W
Fence 0.60 East of line
Power line 4.60 East of line
Foster-Kleisner Sign Board 5.0 Ft East of line
Power line 3.0' East of line
NW Property Corner Found and Chkd. Pipe
N. 87° 47' 30" E
159.06
NE Property Corner Set Pipe
Power Line 12' South of line
Power Line 5.0' South of line
6" Tree
150.26
150.00
S. 2° 12' 30" E.
93° 18'
90° 00'
150.40
S. 87° 47' 30" W.
SW Property Corner Found & Chkd. Pipe
Conduit as shown on Plans
SE Property Corner Set Pipe
Manhole Approx 5.9' Deep
8" Sewer Main 24' North of Center Line of Thomas Road
Signal Box
Edge of Pavement is 16.0 ft South of Line
To North Side of Bridge
12" C.I.P. Water Main 20' South of Property line
4" S.H.P. Gas Main 11' North of Center Line
6" H.P. Gas Main 9' North of Center Line
Found Pipe Flush in Pvm't
Center Line of Road
148.10
S. 87° 47' 30" W
THOMAS ROAD
Set Pipe Flush in Pvm't
To 4'x4' Irrigation Structure 36' South of Center Line of Road
181.92
Brass Cap Flush in Pvm't
24th Dr.
36" Corrugated Metal Pipe Underground
41.0 Ft. East of line
F.L. 100.34
5' Open Ditch
SW Cor. SW¼ SE¼ SW¼ Sec. 25 Not Mkd.
LEGEND
W Indicates Water Main
G Indicates Gas Main
S Indicates Sewer Main
P Indicates Power Line
D Indicates Ditch. (Borrow Pit)
103.1 Indicates Elevations (20 Ft. Intervals)
UTILITY SERVICES
Electric Service by Salt River Power District
Gas Service by Arizona Public Service Co.
Sewer & Water Service by City of Phoenix
Information pertaining to underground Utilities was obtained from Office Records.
BENCH MARK:
Top of Brass Cap at Thomas Road and 24th Drive.
Elevation 105.00 (Assumed)
MAP SHOWING RESULTS OF SURVEY OF A PORTION OF
SW¼ OF SECTION 25
T. 2 N., R. 2 E. ~ G. & S. R. B & M
MARICOPA COUNTY, ARIZONA
SURVEYED APRIL 9, 1959 FOR
GENERAL PETROLEUM CORPORATION
HOLMQUIST ~ ENGINEERS
JOB No. 9226
MAP No. E-8232
Scale:- 1-Inch = 10 Feet.
DIN 59618
Registered Professional Engineer (Civil) CERTIFICATE EXPIRES JAMES B. HOLMQUIST DEC. 31, 1957 ARIZONA, U.S.A.
J. B. Holmquist
11-052