TROYER 885 3103 FISH

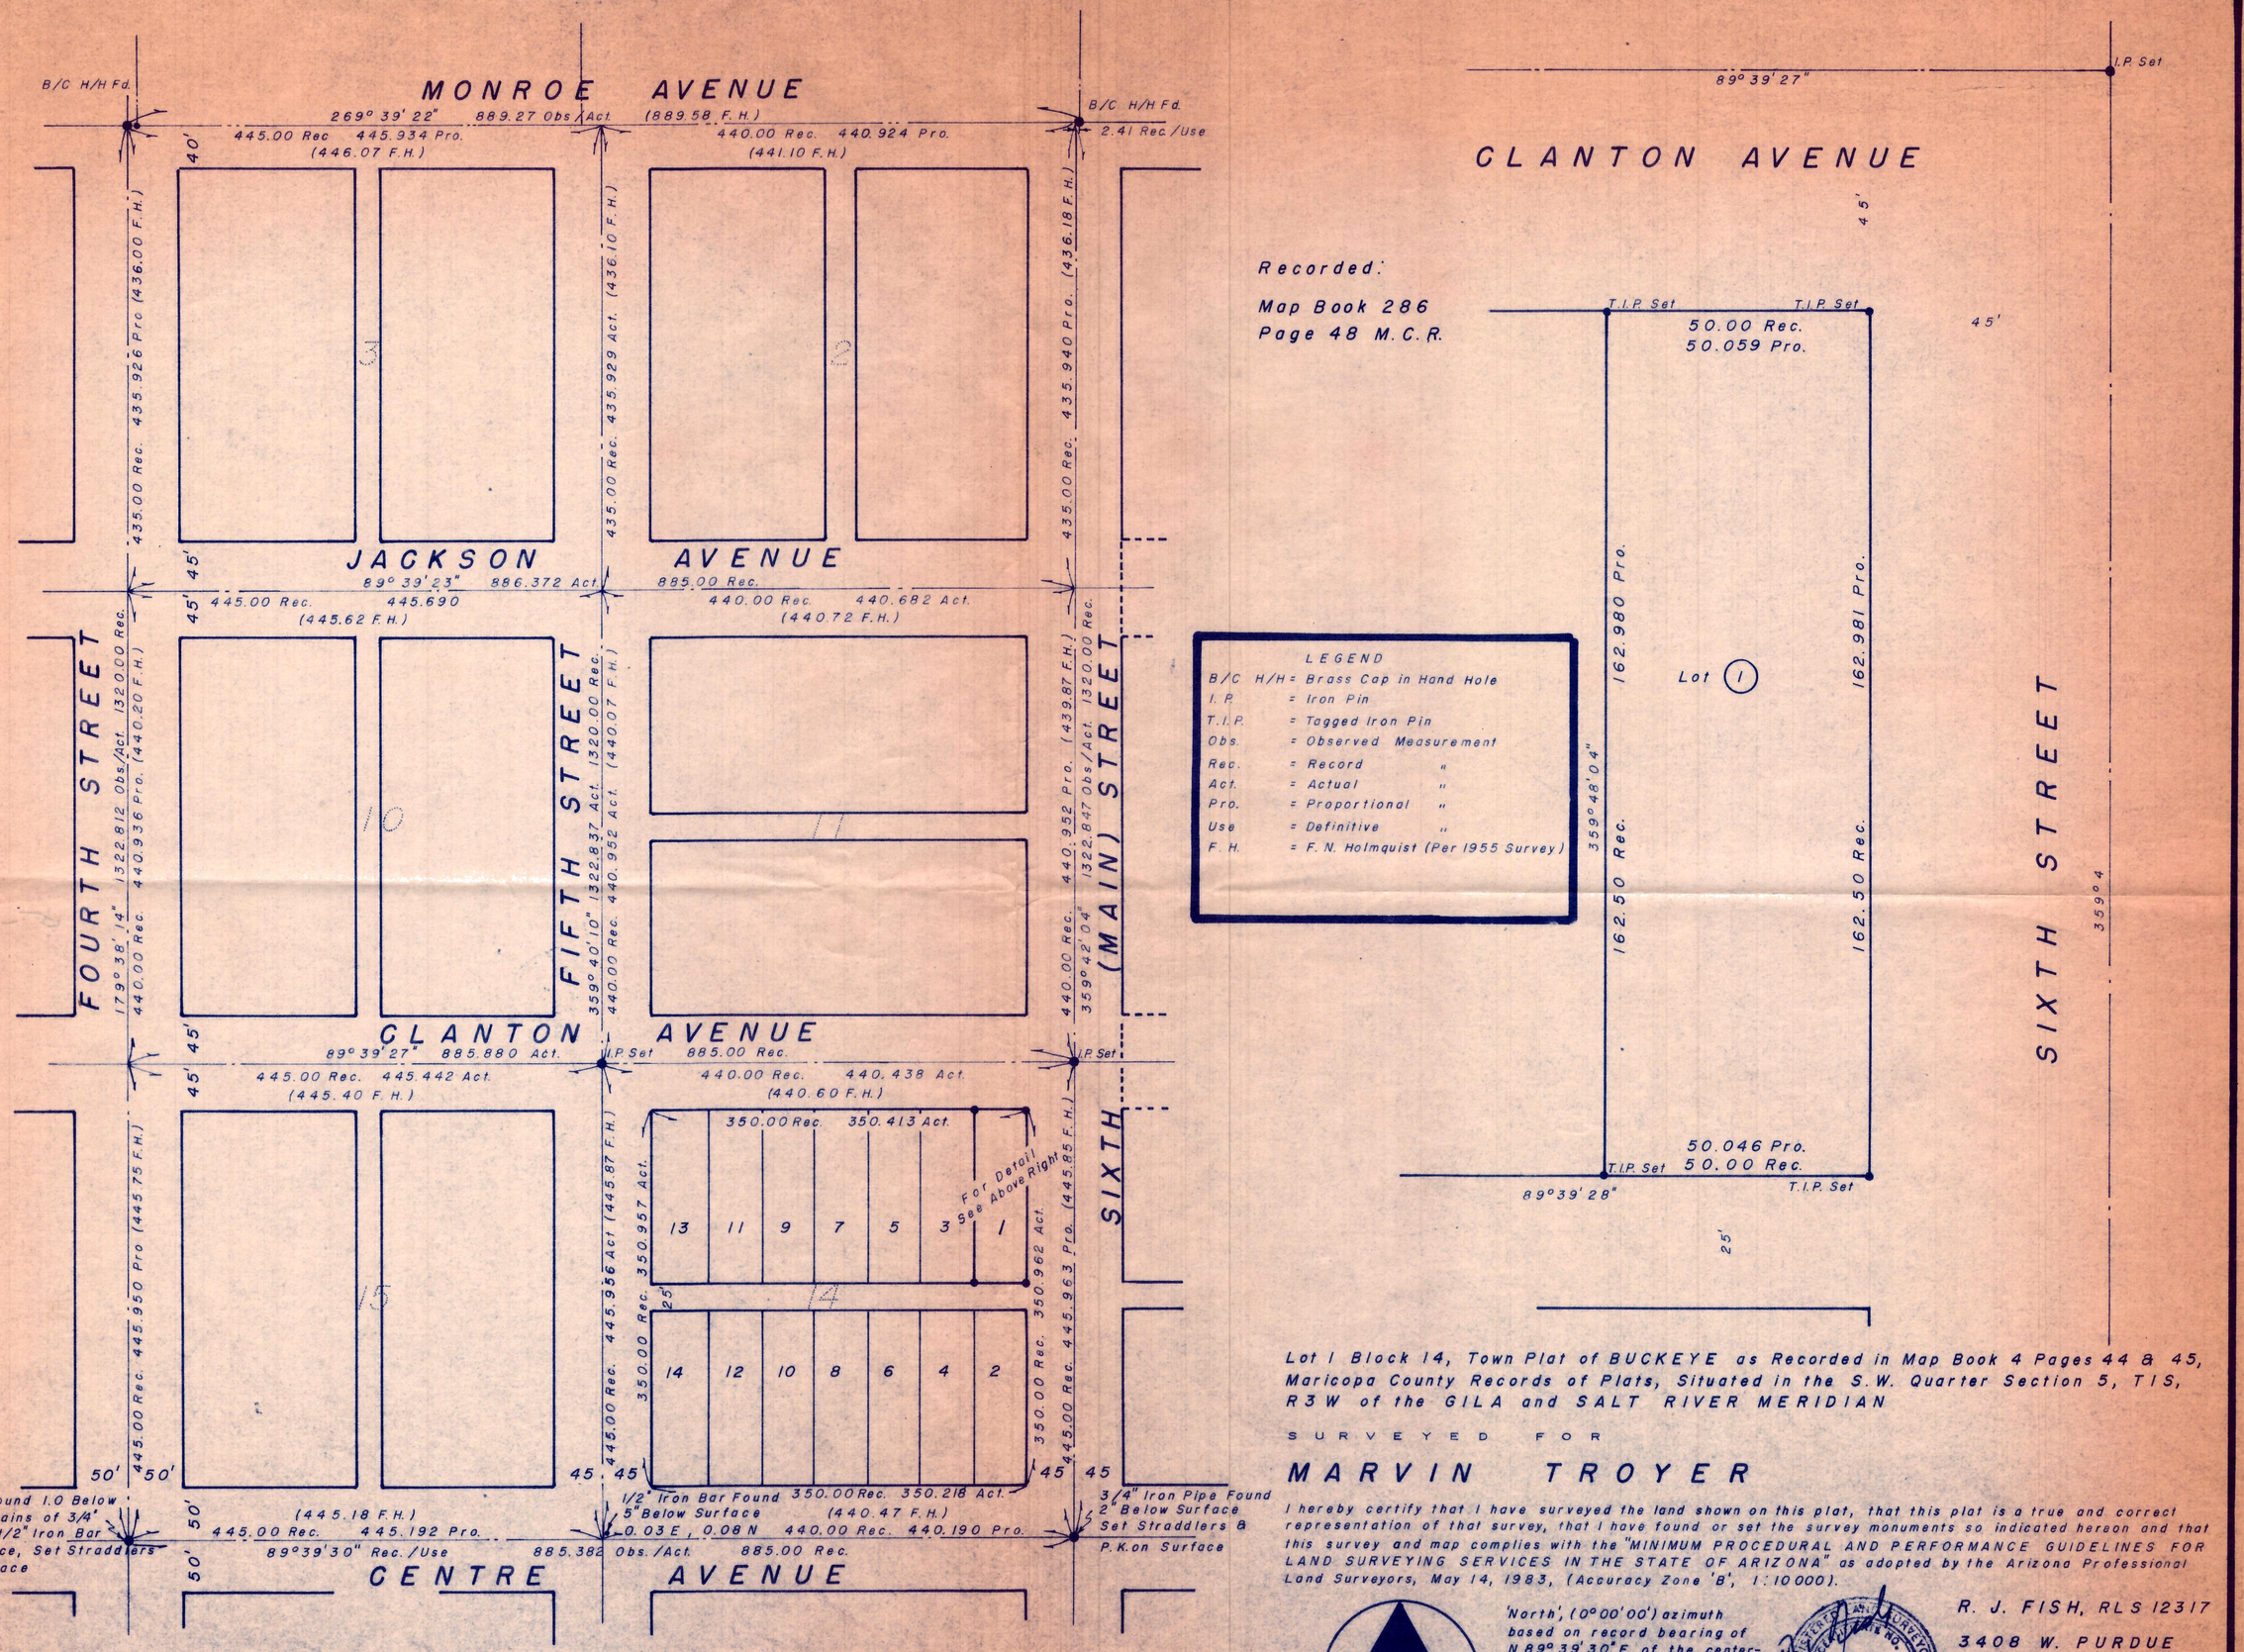

Lot 1 Block 14, Town Plat of BUCKEYE as Recorded in Map Book 4 Pages 44 & 45, Maricopa County Records of Plats, Situated in the S.W. Quarter Section 5, T1S, R3W of the GILA and SALT RIVER MERIDIAN

SURVEYED FOR

MARVIN TROYER

I hereby certify that I have surveyed the land shown on this plat, that this plat is a true and correct representation of that survey, that I have found or set the survey monuments so indicated hereon and that this survey and map complies with the "MINIMUM PROCEDURAL AND PERFORMANCE GUIDELINES FOR LAND SURVEYING SERVICES IN THE STATE OF ARIZONA" as adopted by the Arizona Professional Land Surveyors, May 14, 1983, (Accuracy Zone 'B', 1:10000).

REGISTERED LAND SURVEYOR 12317 ROBERT JAMES FISH Date Signed 8/6/86 ARIZONA, U.S.A.

R. J. FISH, RLS 12317
3408 W. PURDUE
PHOENIX, AZ., 85021
866 2126

DIN 59619