AMENDED

NORTH GILA BEND STATE PLAT NO. 10

A SUBDIVISION OF THE NORTH ½ OF SECTION 36 AND TRACT NO. 10 OF AMENDED STATE PLAT NO. 7 ALL IN SECTION 36, T.5S., 2.5W. G.&S.R.M., ARIZONA.

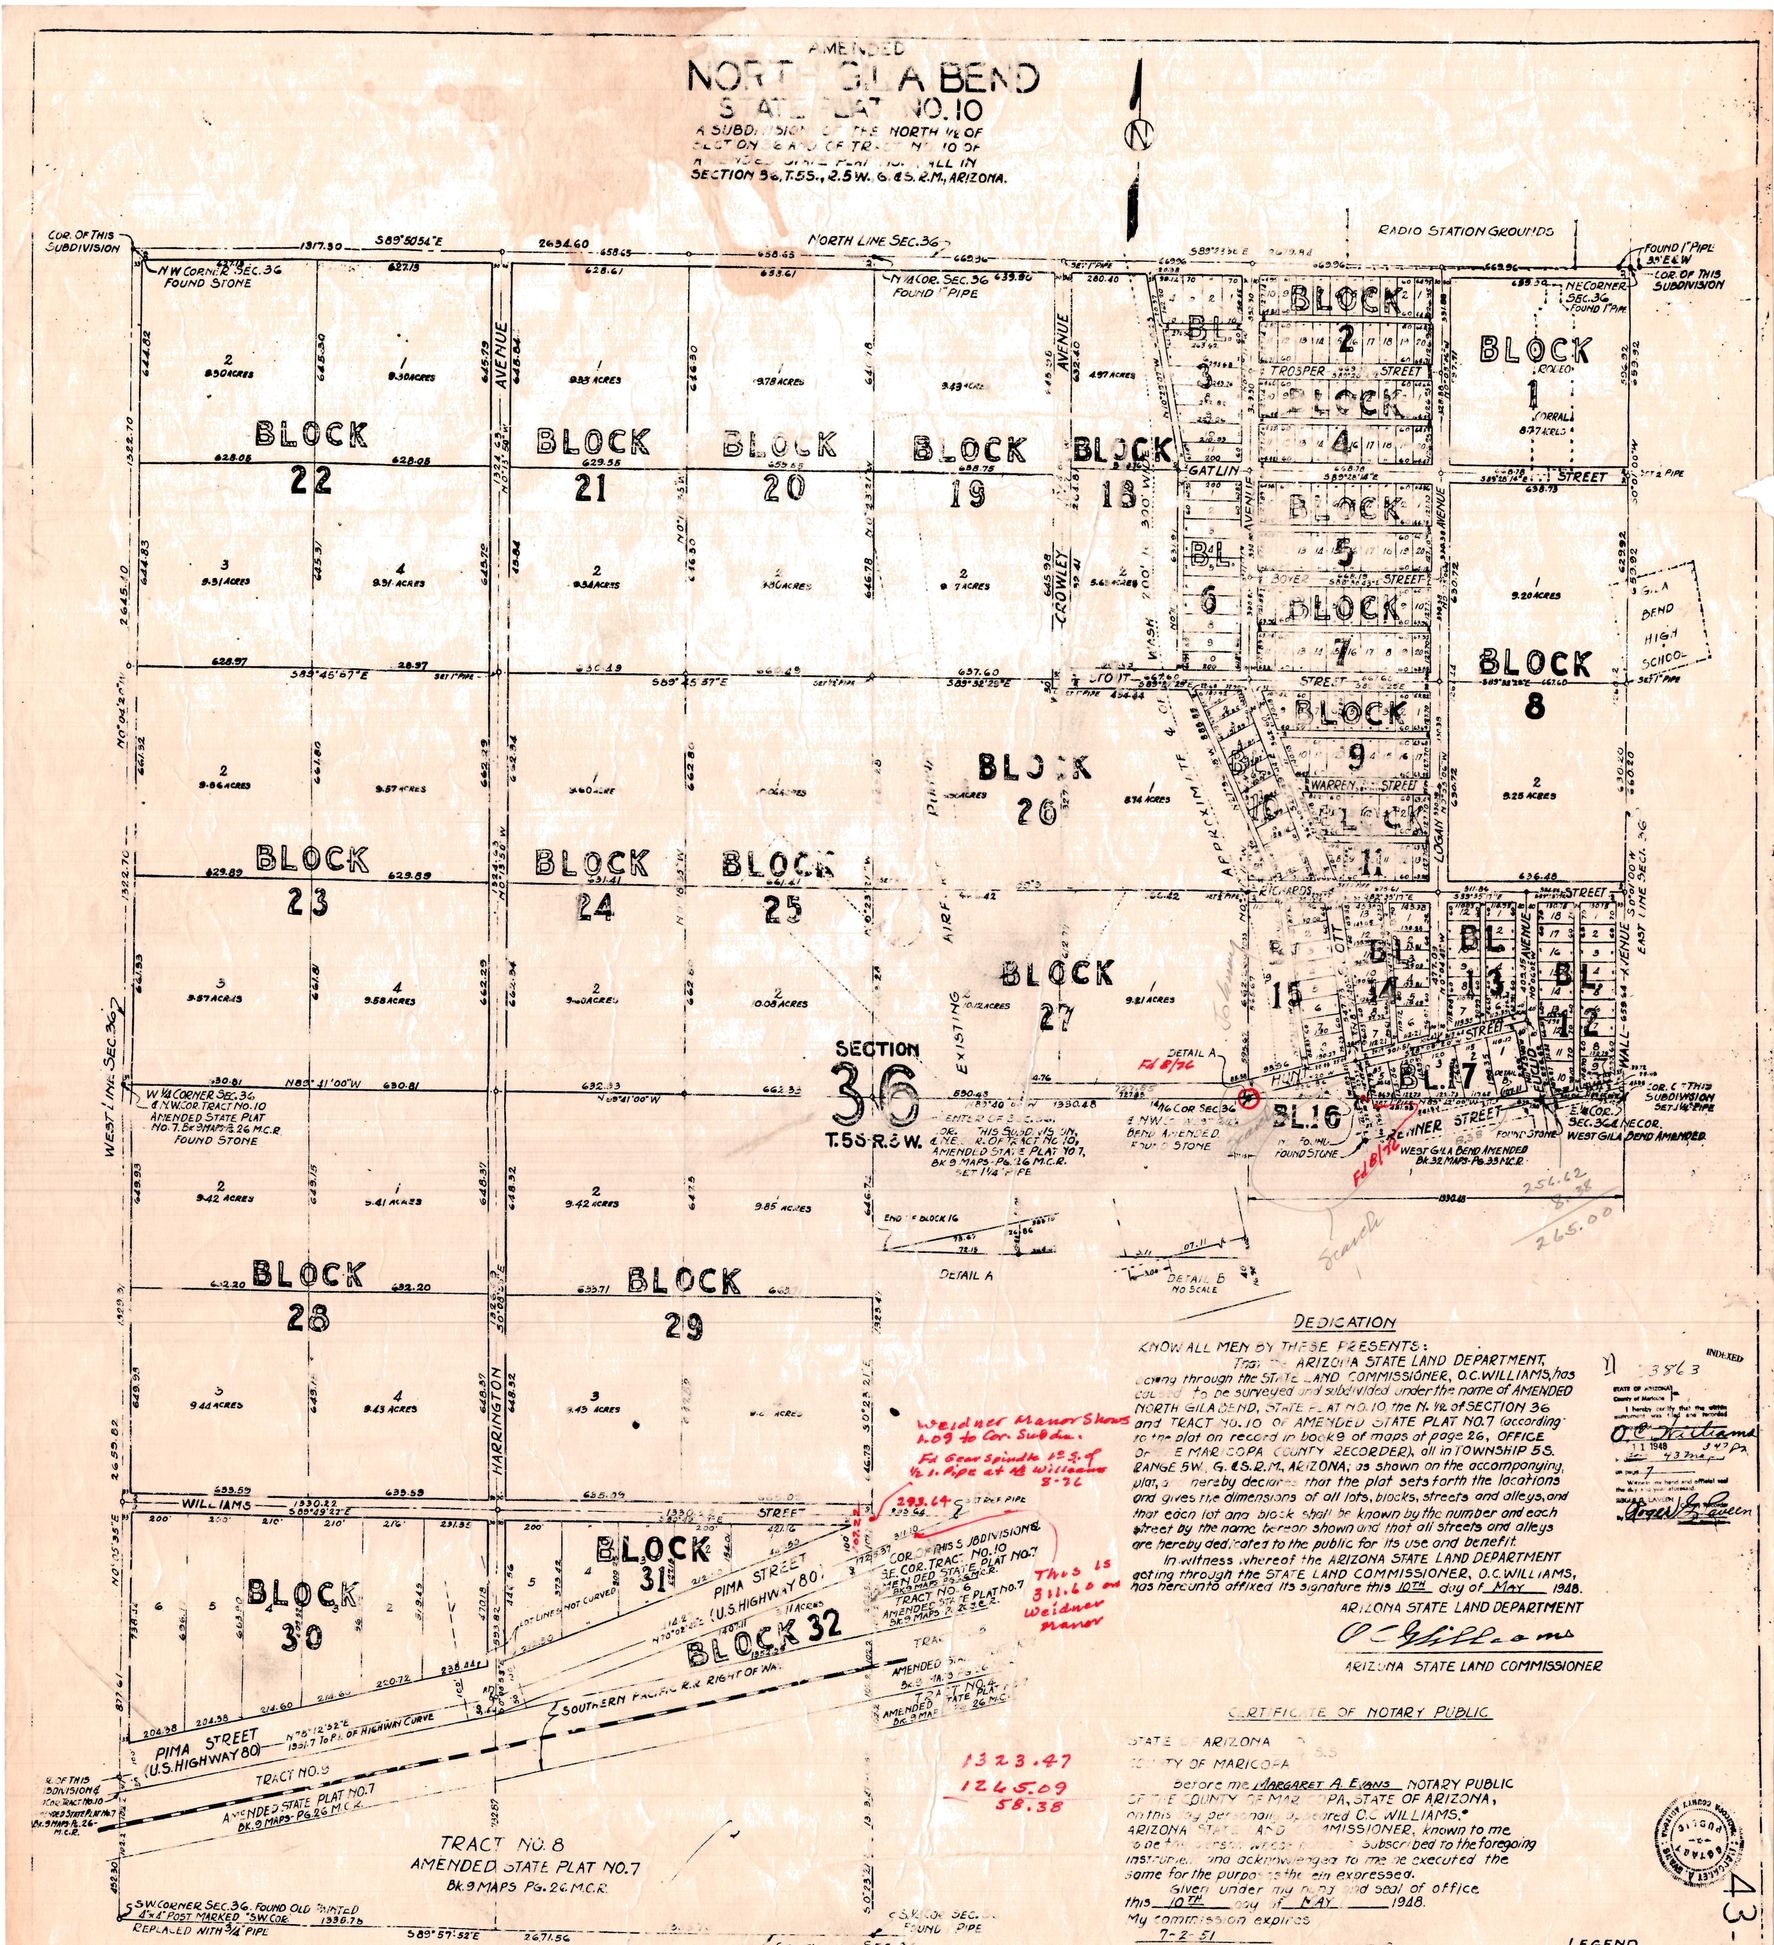

DEDICATION

KNOW ALL MEN BY THESE PRESENTS:

That the ARIZONA STATE LAND DEPARTMENT, acting through the STATE LAND COMMISSIONER, O.C. WILLIAMS, has caused to be surveyed and subdivided under the name of AMENDED NORTH GILA BEND, STATE PLAT NO. 10 the N. ½ of SECTION 36 and TRACT NO. 10 OF AMENDED STATE PLAT NO. 7 (according to the plat on record in book 9 of maps at page 26, OFFICE OF THE MARICOPA COUNTY RECORDER), all in TOWNSHIP 5 S. RANGE 5 W., G.&S.R.M., ARIZONA; as shown on the accompanying plat, and hereby declares that the plat sets forth the locations and gives the dimensions of all lots, blocks, streets and alleys, and that each lot and block shall be known by the number and each street by the name hereon shown and that all streets and alleys are hereby dedicated to the public for its use and benefit.

In witness whereof the ARIZONA STATE LAND DEPARTMENT acting through the STATE LAND COMMISSIONER, O.C. WILLIAMS, has hereunto affixed its signature this 10TH day of MAY 1948.

ARIZONA STATE LAND DEPARTMENT

O. C. Williams

ARIZONA STATE LAND COMMISSIONER

INDEXED

State of Arizona, County of Maricopa: I hereby certify that the within instrument was filed and recorded at 7:30 o'clock P.M. JUL 7 1948 and duly recorded in Book 7 of Maps, Page 43. Witness my hand and official seal the day and year aforesaid. SAM LEWIN, County Recorder. By Geo. W. Green

CERTIFICATE OF NOTARY PUBLIC

STATE OF ARIZONA } S.S.
COUNTY OF MARICOPA

Before me MARGARET A. EVANS NOTARY PUBLIC OF THE COUNTY OF MARICOPA, STATE OF ARIZONA, on this day personally appeared O.C. WILLIAMS, ARIZONA STATE LAND COMMISSIONER, known to me to be the person whose name is subscribed to the foregoing instrument and acknowledged to me he executed the same for the purposes therein expressed.

Given under my hand and seal of office this 10TH day of MAY 1948.

My commission expires 7-2-51

Margaret A. Evans
NOTARY PUBLIC

MARICOPA COUNTY, ARIZONA — PUBLIC — MARGARET A. EVANS — EXPIRES JULY 2, 1951

43-7

LEGEND

o ¾" PIPE SET UNLESS OTHERWISE SPECIFIED

DESIGNED BY / REVIEWED BY W.E.N. / A.S.B.	AMENDED NORTH GILA BEND STATE PLAT NO. 10	JOB
DRAWN BY F.L.	A SUBDIVISION OF ARIZONA STATE LANDS IN SEC. 36 T.5S.R.5W-G.&S.R.M.	SHEET 1 OF 1
CHECKED BY H.A.W.		DRAWING 90 2
SCALE 1"=200'	WILLIAMS ENGINEERING CO. CIVIL AND STRUCTURAL ENGINEERS PHOENIX, ARIZ.	BOOK 43 PAGE 7

Tr-lateral

DIN 59620

Registered Land Surveyor