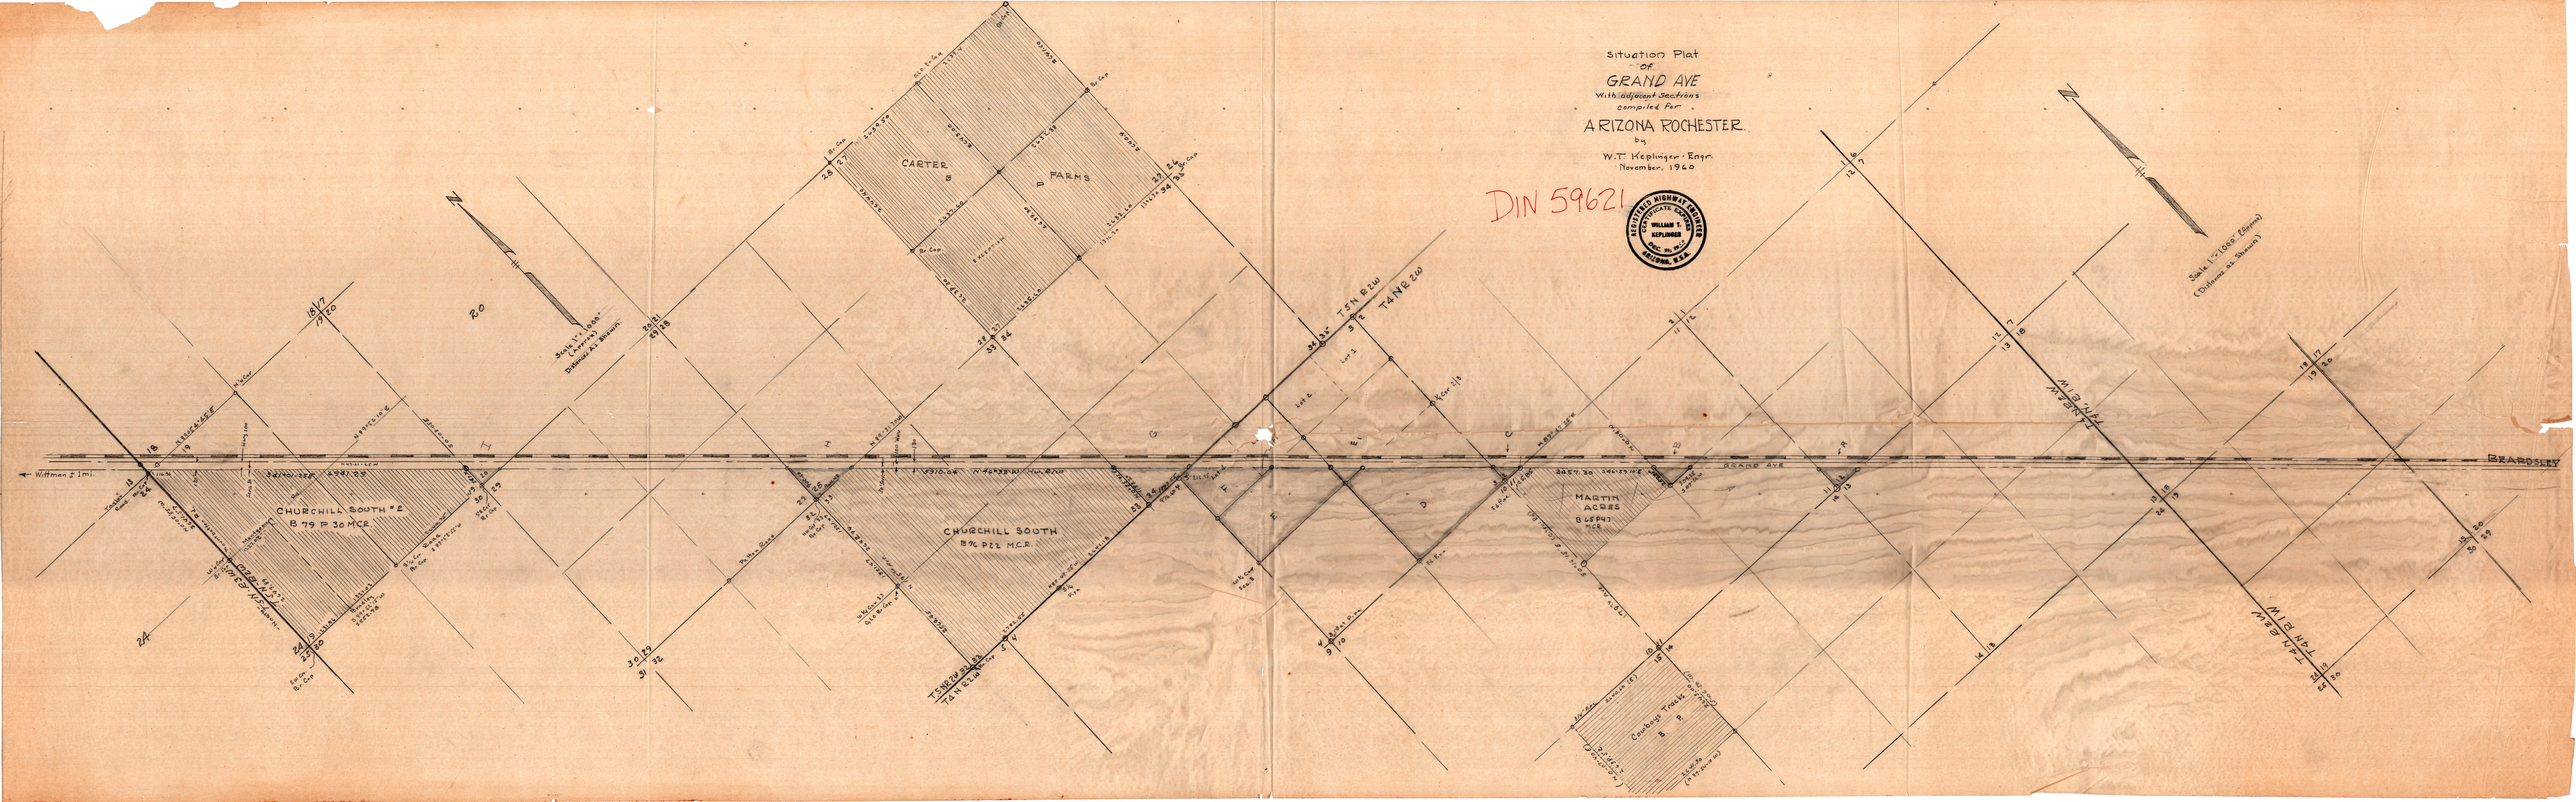
Situation Plat
of
GRAND AVE
With adjacent Sections
compiled for
ARIZONA ROCHESTER
by
W.T. Keplinger - Engr.
November, 1960
DIN 59621
REGISTERED HIGHWAY ENGINEER
CERTIFICATE EXPIRES
WILLIAM T. KEPLINGER
ARIZONA, U.S.A.
CARTER FARMS
CHURCHILL SOUTH #2
B 79 P 30 M.C.R.
CHURCHILL SOUTH
B 96 P 22 M.C.R.
MARTIN ACRES
B 65 P 47 M.C.R.
Cowboys Tracks
GRAND AVE
BEARDSLEY
Wittman ± 1 mi.
T 5 N R 2 W
T 4 N R 2 W
T 4 N R 1 W
Scale 1" = 1000' (Approx)
(Distance as Shown)