CONTROL TRAVERSE DATA

C.P.7 to C.P.8		N.77°46'06"E.	448.08'
8	9	S.83°01'43"E.	606.76'
9	10	N.74°22'28"E.	1861.98'
10	11	S.88°12'50"E.	602.63'
C.P.7 to E.S.	13	N.15°18'30"E.	151.17'
9	12	N.58°21'54"E.	223.58'
10	11	N.82°01'20"W.	369.35'
11	10	N.59°39'10"W.	92.27'
C.P.11 to C.P.	12	N.66°30'22"E.	661.10'
C.P.7 to P.I.	7	N.64°52'55"E.	180.00'
9	9	S.83°01'45"E.	7.72'
10	10	S.01°30'38"W.	24.40'
11	11	S.01°30'38"W.	21.50'

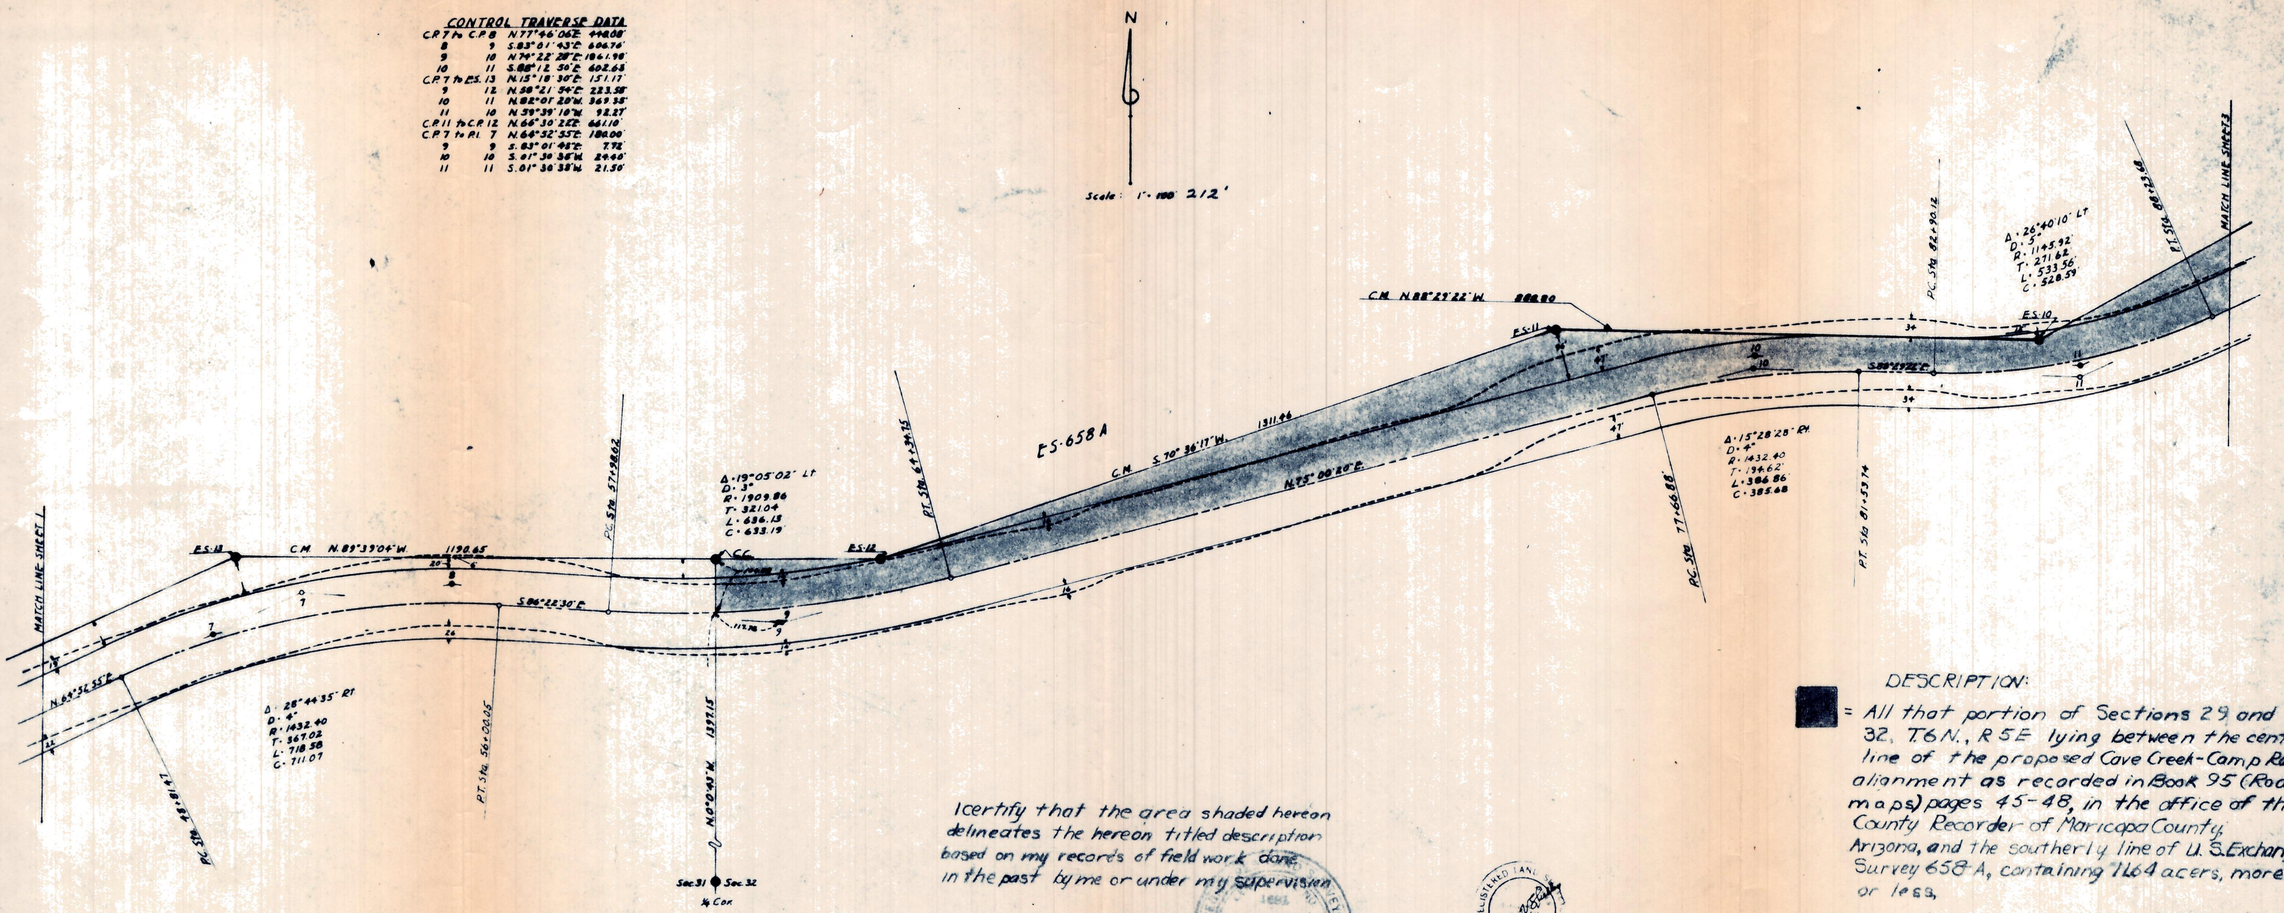

DESCRIPTION:

[redacted] = All that portion of Sections 29 and 32, T.6N., R.5E lying between the center line of the proposed Cave Creek-Camp Road alignment as recorded in Book 95 (Road maps) pages 45-48, in the office of the County Recorder of Maricopa County, Arizona, and the southerly line of U.S. Exchange Survey 658-A, containing 1164 acers, more or less.

I certify that the area shaded hereon delineates the hereon titled description based on my records of field work done in the past by me or under my supervision

Eugene V. Skelley 7/23/65

Eugene V. Skelley 7/23/65 1681

Din 59623-1

Job No. L 65-431 Sheet 1 of 2

Drawn by EVS Checked by HLM	~~Job No. 61-198~~	~~SHEET 2 of 4~~	ARIZONA SURVEYING SERVICE

CONTROL TRAVERSE DATA

C.P. 12 to C.P. 13		N.49°26'34"E.	464.90'
13	14	N.81°24'46"E.	1001.65'
14	15	N.71°56'27"E.	582.57'
15	16	N.56°21'08"E.	587.30'
C.P. 13 to E.S. 9		N.36°53'46"E.	135.98'
13	8	N.79°11'57"E.	735.65'
16	7	N.82°09'00"W.	46.94'
C.P. 12 to P.I. 12		S.64°50'28"W.	100.00'
E.S. 19 to E.S. 7		N.44°02'16"W.	202.50'
C.P. 16 to C.P. 17		N.26°18'48"E.	1310.46

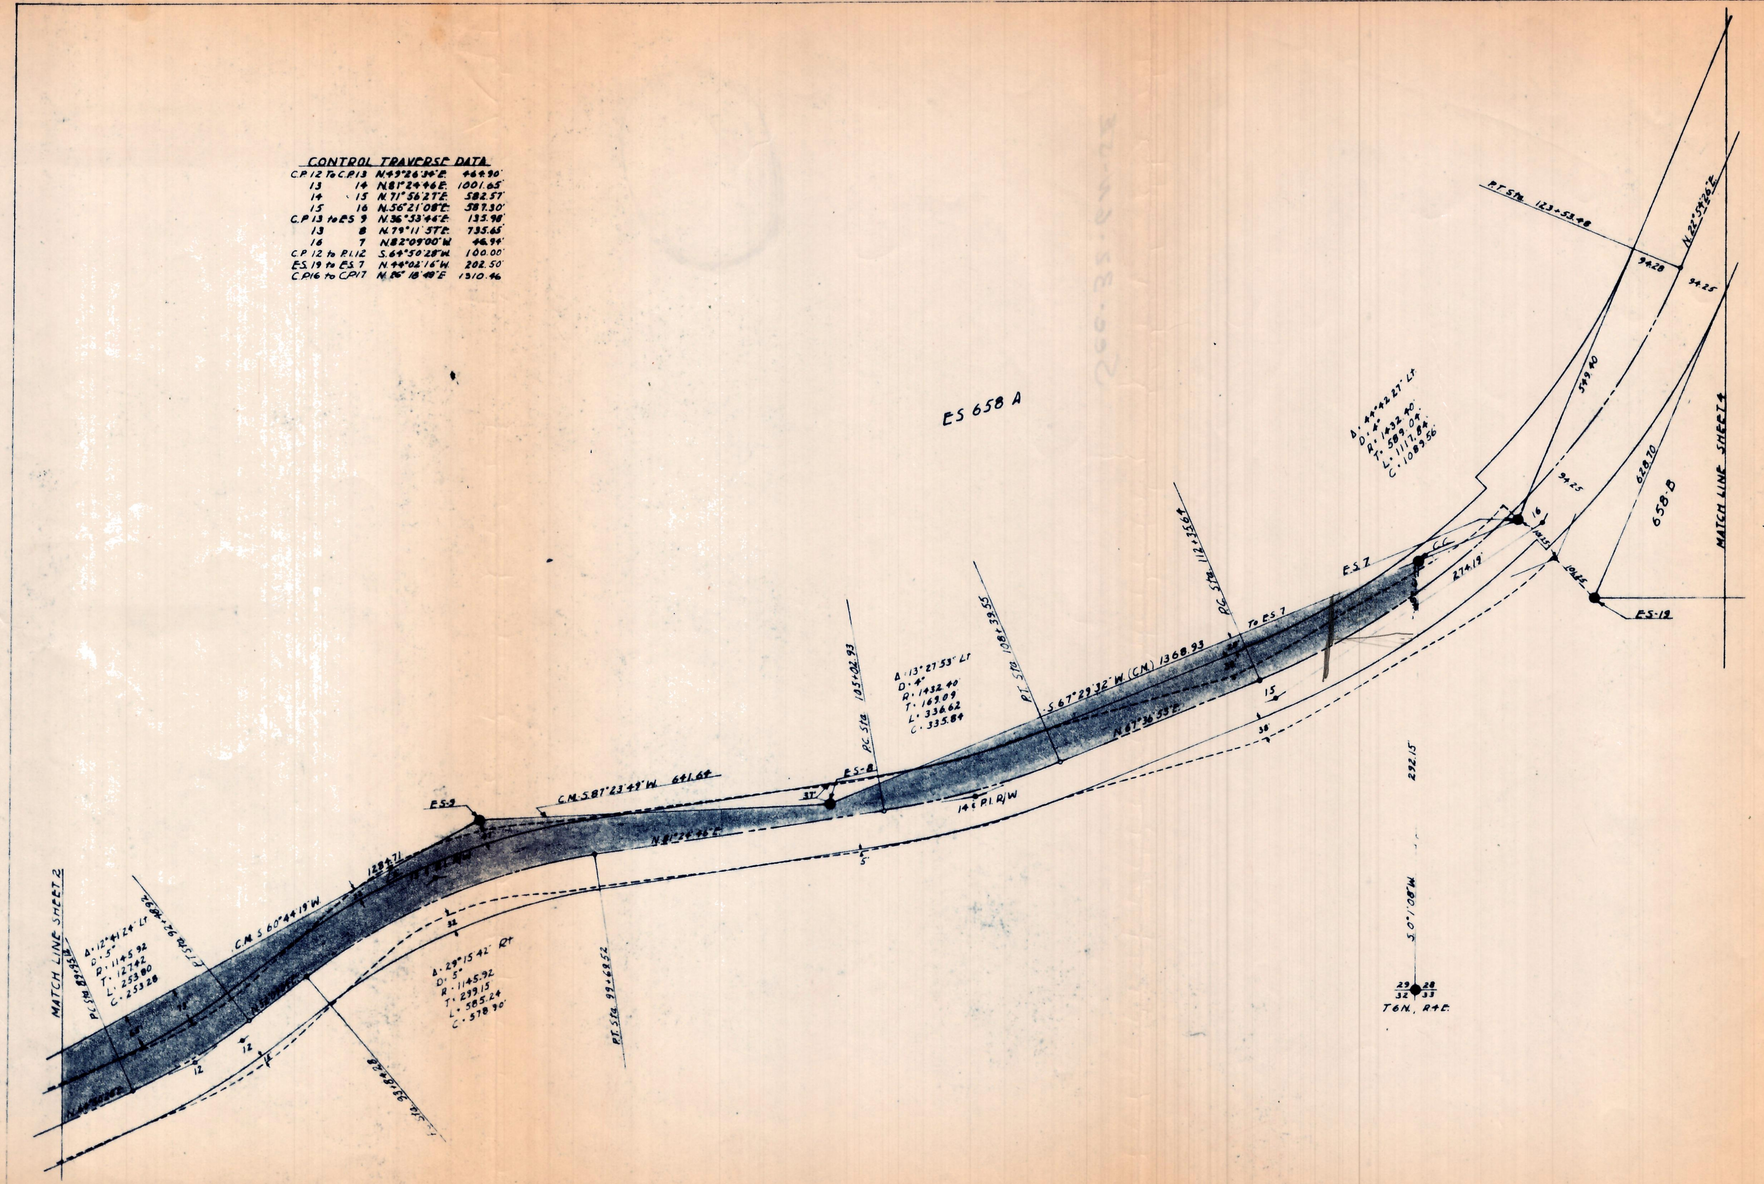

DIN 59623-2

Job No. L-65-431 Sheet 2 of 2

Drawn by EVS	~~Job No. 61-198~~	~~SHEET 3 of 4~~	ARIZONA SURVEYING SERVICE
Checked by H.L.M.			