THOMAS HIGHLANDS

A SUBDIVISION OF THE S½ NW¼ LOT 2, SEC. 2, T.3N., R.3E., G&S.R.B&M.
A PART OF THE SUBDIVISION OF THE W½ E½ SEC. 2, T.3N, R.3E.
BOOK 31, OF MAPS, PAGE 22, M.C.R.

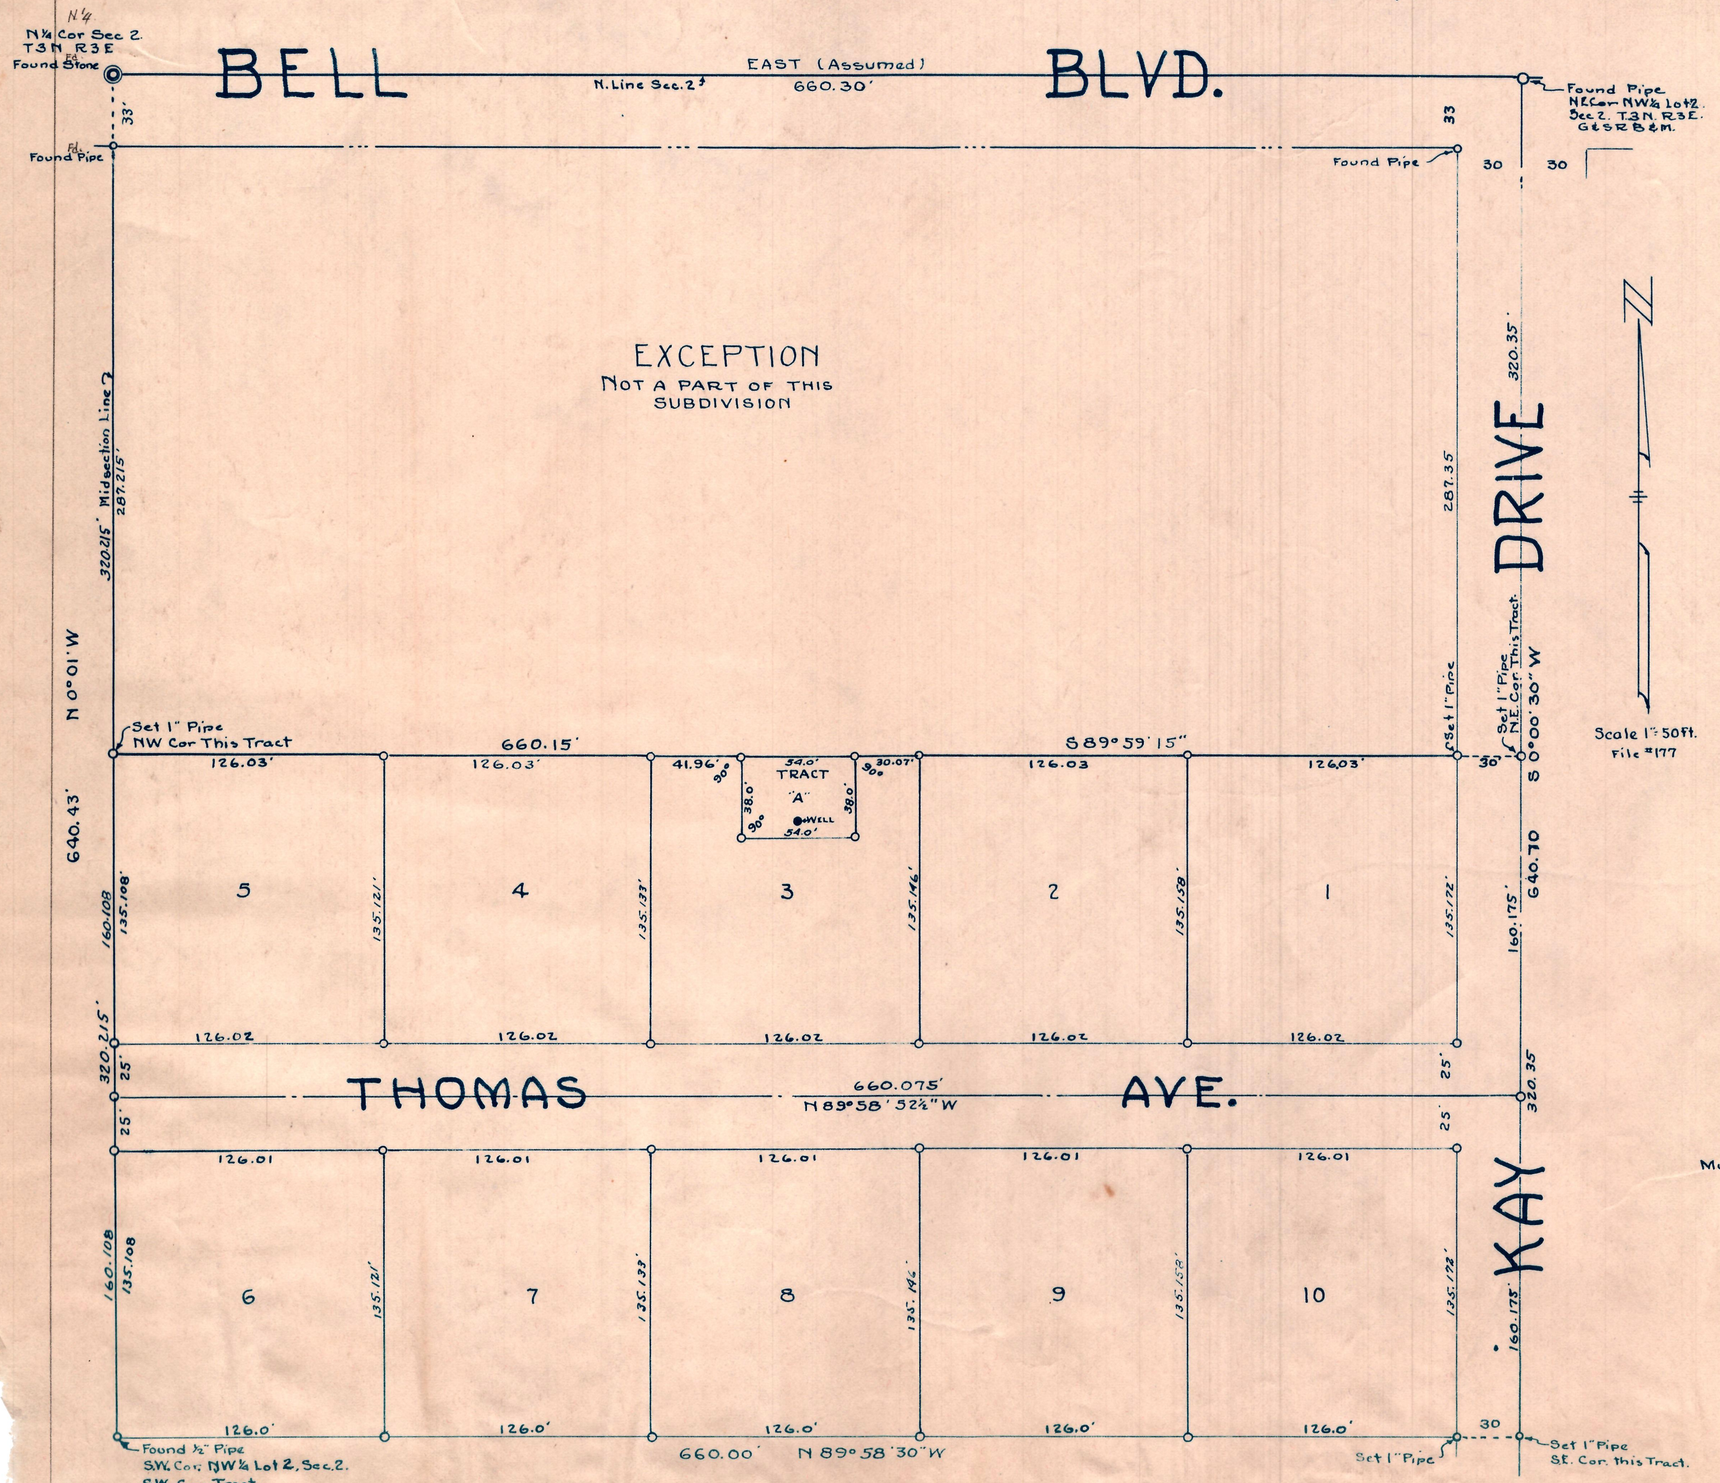

DEDICATION

STATE OF ARIZONA } S.S.
County of Maricopa }

KNOW ALL MEN BY THESE PRESENTS: That WILLIAM J. FELDMANN and SARA R. FELDMANN, his wife, being the owners of that certain property described as the S½ NW¼ Lot 2 Sec. 2, T3N., R3E., G&S.R.B.&M. a part of the Subdivision of the W½ E½ Sec. 2, T3N, R3E. Recorded in Book 31 of Maps, at Page 22 thereof, Maricopa County Records, have caused said property to be surveyed and subdivided under the name of THOMAS HIGHLANDS, and hereby publish this plat as and for the plat of said THOMAS HIGHLANDS, and hereby declare that said plat sets forth the Location and gives the measurements and dimensions of the lots and Streets and Tract constituting same, and that the Tract, each Lot and each Street shall hereafter be known by the number or name that is given to each respectively on said plat, and that they hereby dedicate to the public for its use as such the Streets shown on said plat.

IN WITNESS WHEREOF: WILLIAM J. FELDMANN and SARA R. FELDMANN have hereunto affixed their signatures this 30th day of April 1947.

William J. Feldmann

Sara R. Feldmann

ACKNOWLEDGEMENT

STATE OF ARIZONA } S.S.
County of Maricopa }

On the 30th day of April, 1947, before me, the undersigned officer, personally appeared WILLIAM J FELDMANN and SARA R. FELDMANN, known to me to be the persons whose names are subscribed to the above instrument and acknowledged that they executed the same for the purpose herein contained.
In witness whereof I hereunto set my hand and official seal.

NOTARY PUBLIC

My Commission Expires _____

CERTIFICATE OF SURVEY

This is to certify that the survey and subdivision of the premises described and platted hereon was made by me during the month of April, 1947.

W. T. Keplinger
REGISTERED ENGINEER

DIN 59631