OASIS ACRES

A SUBDIVISION OF THE N½ SE¼ NW¼ Sec. 13, T. 3N. R3E, G.&S.R.B.&M

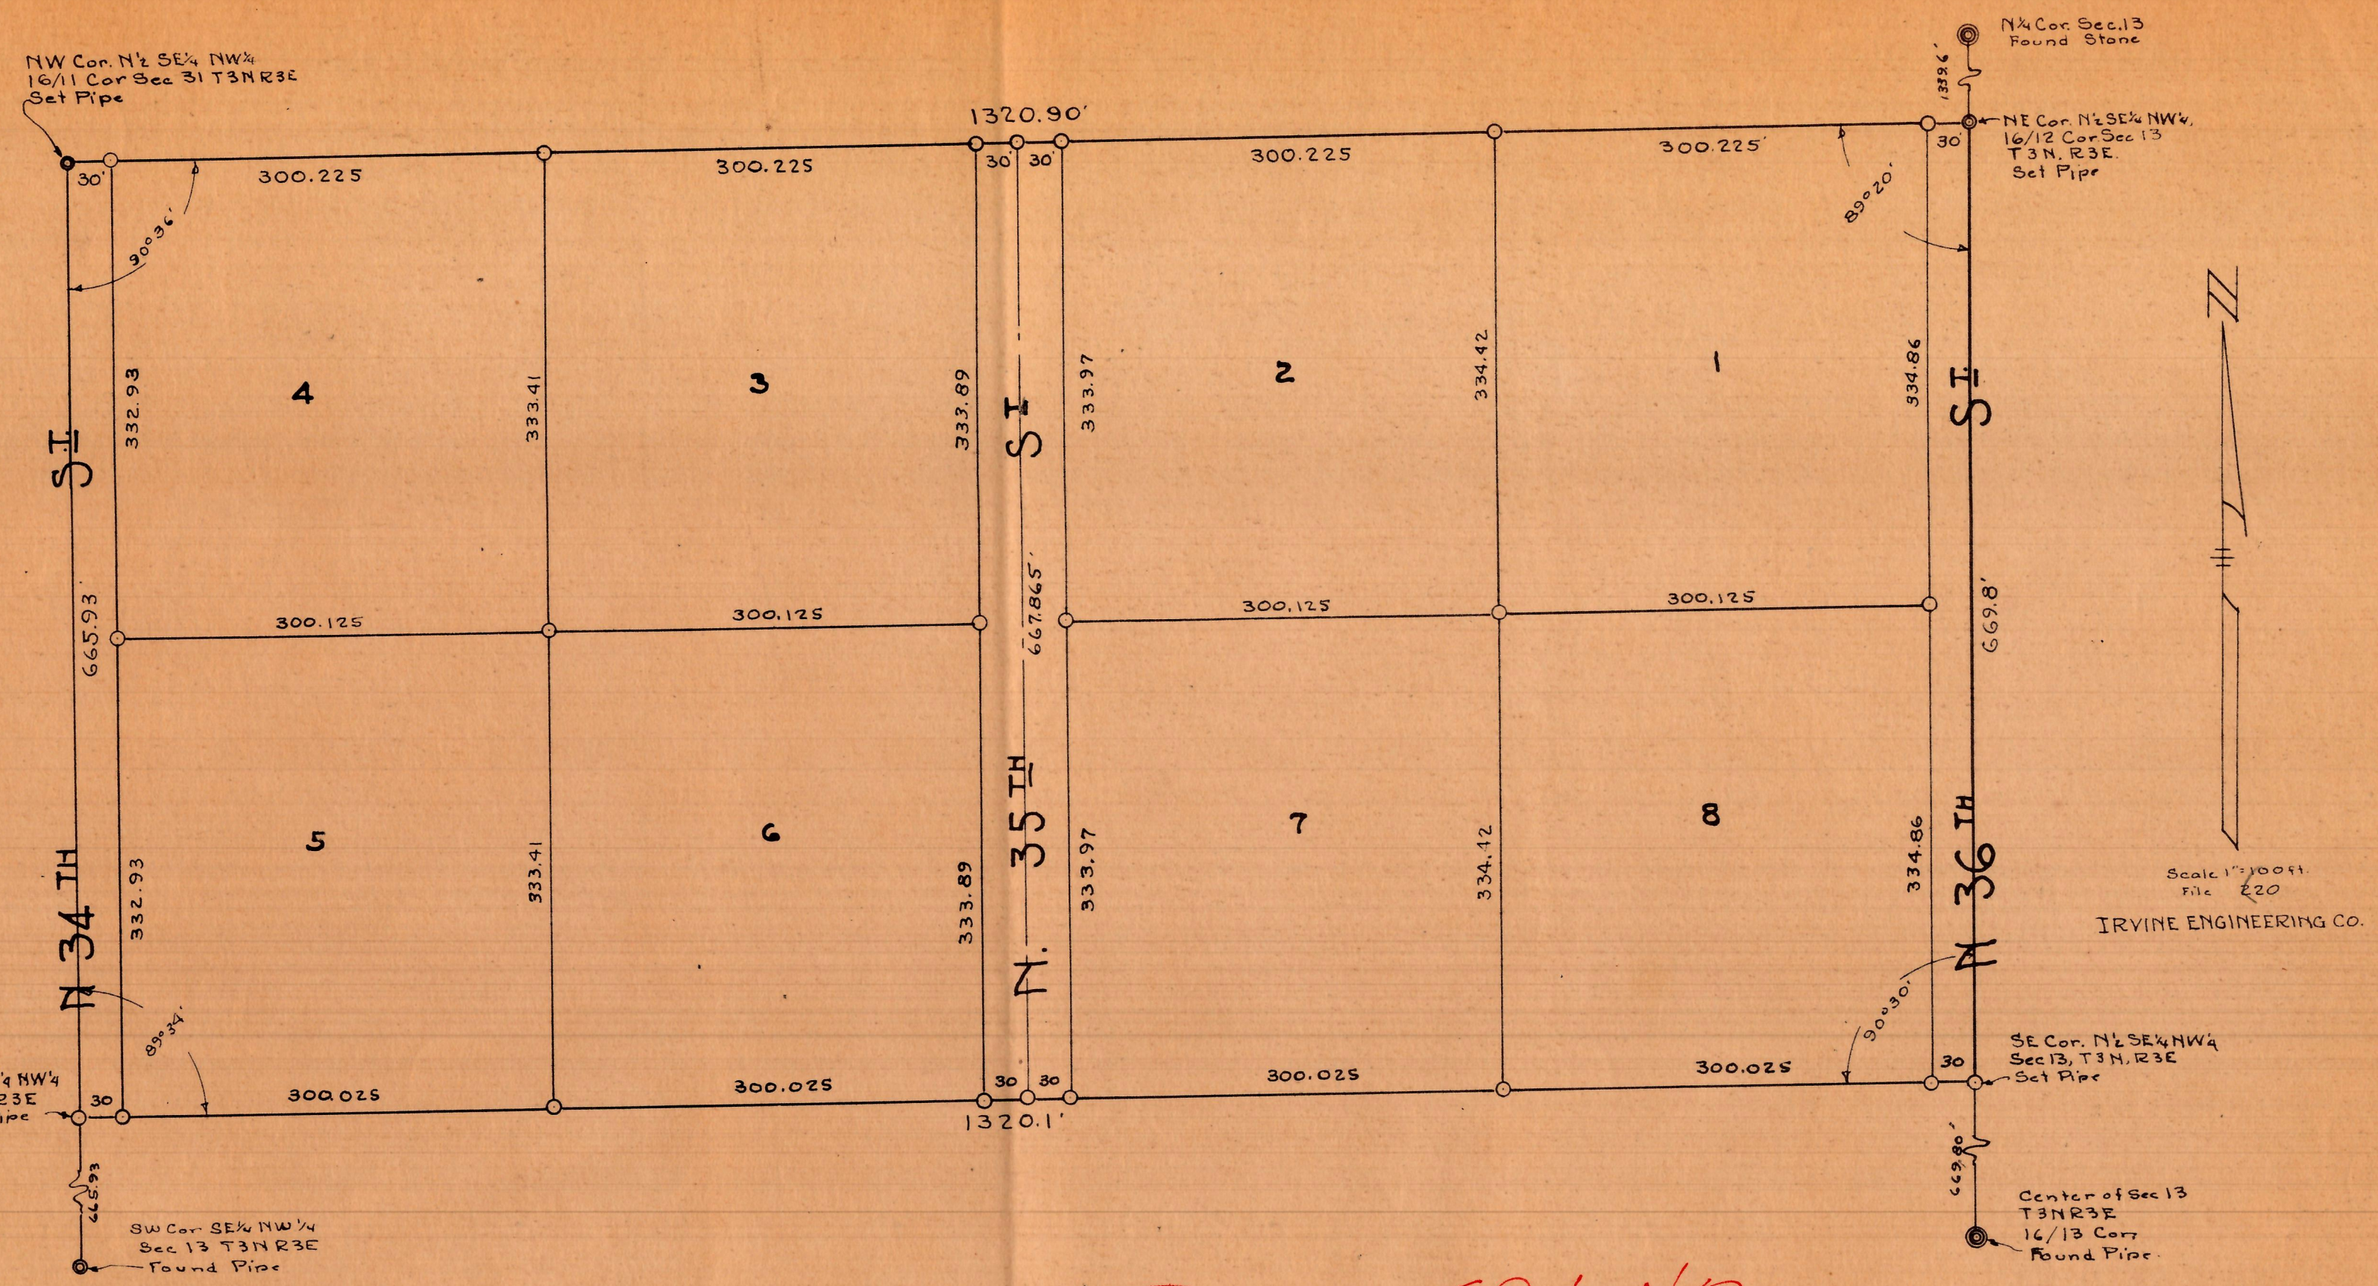

DIN 59643

DEDICATION

STATE OF ARIZONA } ss.
County of Maricopa

KNOW ALL MEN BY THESE PRESENTS: That VERNON PETERSON, a single man, being the Owner of that certain property known as the N½ SE¼ NW¼ Section 13, T3N. R3E. G.&S.R.B.&M., has caused said property to be surveyed, subdivided and platted as shown on the accompanying plat, which said premises shall hereafter be known as OASIS ACRES, and hereby declares that said Plat sets forth the location and gives the dimensions and location of all Lots and Streets constituting said OASIS ACRES, that all Lots shall be known by the numbers, and all Streets by the names given to each, respectively, on said Plat, and hereby dedicates the Streets as shown hereon, to the public for their use as such.

IN WITNESS WHEREOF, VERNON PETERSON has affixed his signature this _____ Day of _____ 1947

_____
VERNON PETERSON

ACKNOWLEDGEMENT

STATE OF ARIZONA } ss.
County of Maricopa

On the _____ Day of _____ 1947, before me, the undersigned officer, personally appeared VERNON PETERSON, known to me to be the person whose name is subscribed to the within instrument, and acknowledged that he executed the same for the purpose herein contained.

IN WITNESS WHEREOF I hereto set my hand and Official Seal.

_____
NOTARY PUBLIC

My Commission Expires _____

CERTIFICATE OF SURVEY

This is to Certify that the survey and subdivision of the premises described and platted hereon, was made by me during the month of November, 1947.

W. T. Kepplinger
REGISTERED ENGINEER