Report Of Survey

of

That Portion of Secs. 29 & 32, T. 6N., R. 5E., G.&S.R.B.&M. Mar. Co. Ariz. Lying South of The Southerly Boundary Line of U.S. B.L.M. Exchange Survey 658 A., EXCEPT the East 205.91 feet thereof.

For

Dwight G. Hudson, Et. Al.
218 Stetson Drive
Scottsdale, Arizona

Scale: 1" = 300'

Legend

o - 1/2" iron pipe set with wood post set alongside

Notes

This Survey deals with gross area and is not referred to the location or area of Cave Creek-Camp Creek Road which is located in the northerly part of Parcel B&C.

All ES 658 A Corners found stones properly marked
All Sec. & C.C. found Brass Caps properly marked

An Existing Water Tank & Cattle Corral Lying Partly In Parcel "B" & Partly In Parcel "C" Is Not Located Hereon.

Certification

This will certify that the Survey shown hereon was made by me during Jan. and Feb., 1967.

Eugene V. Skelley

DIN 59644

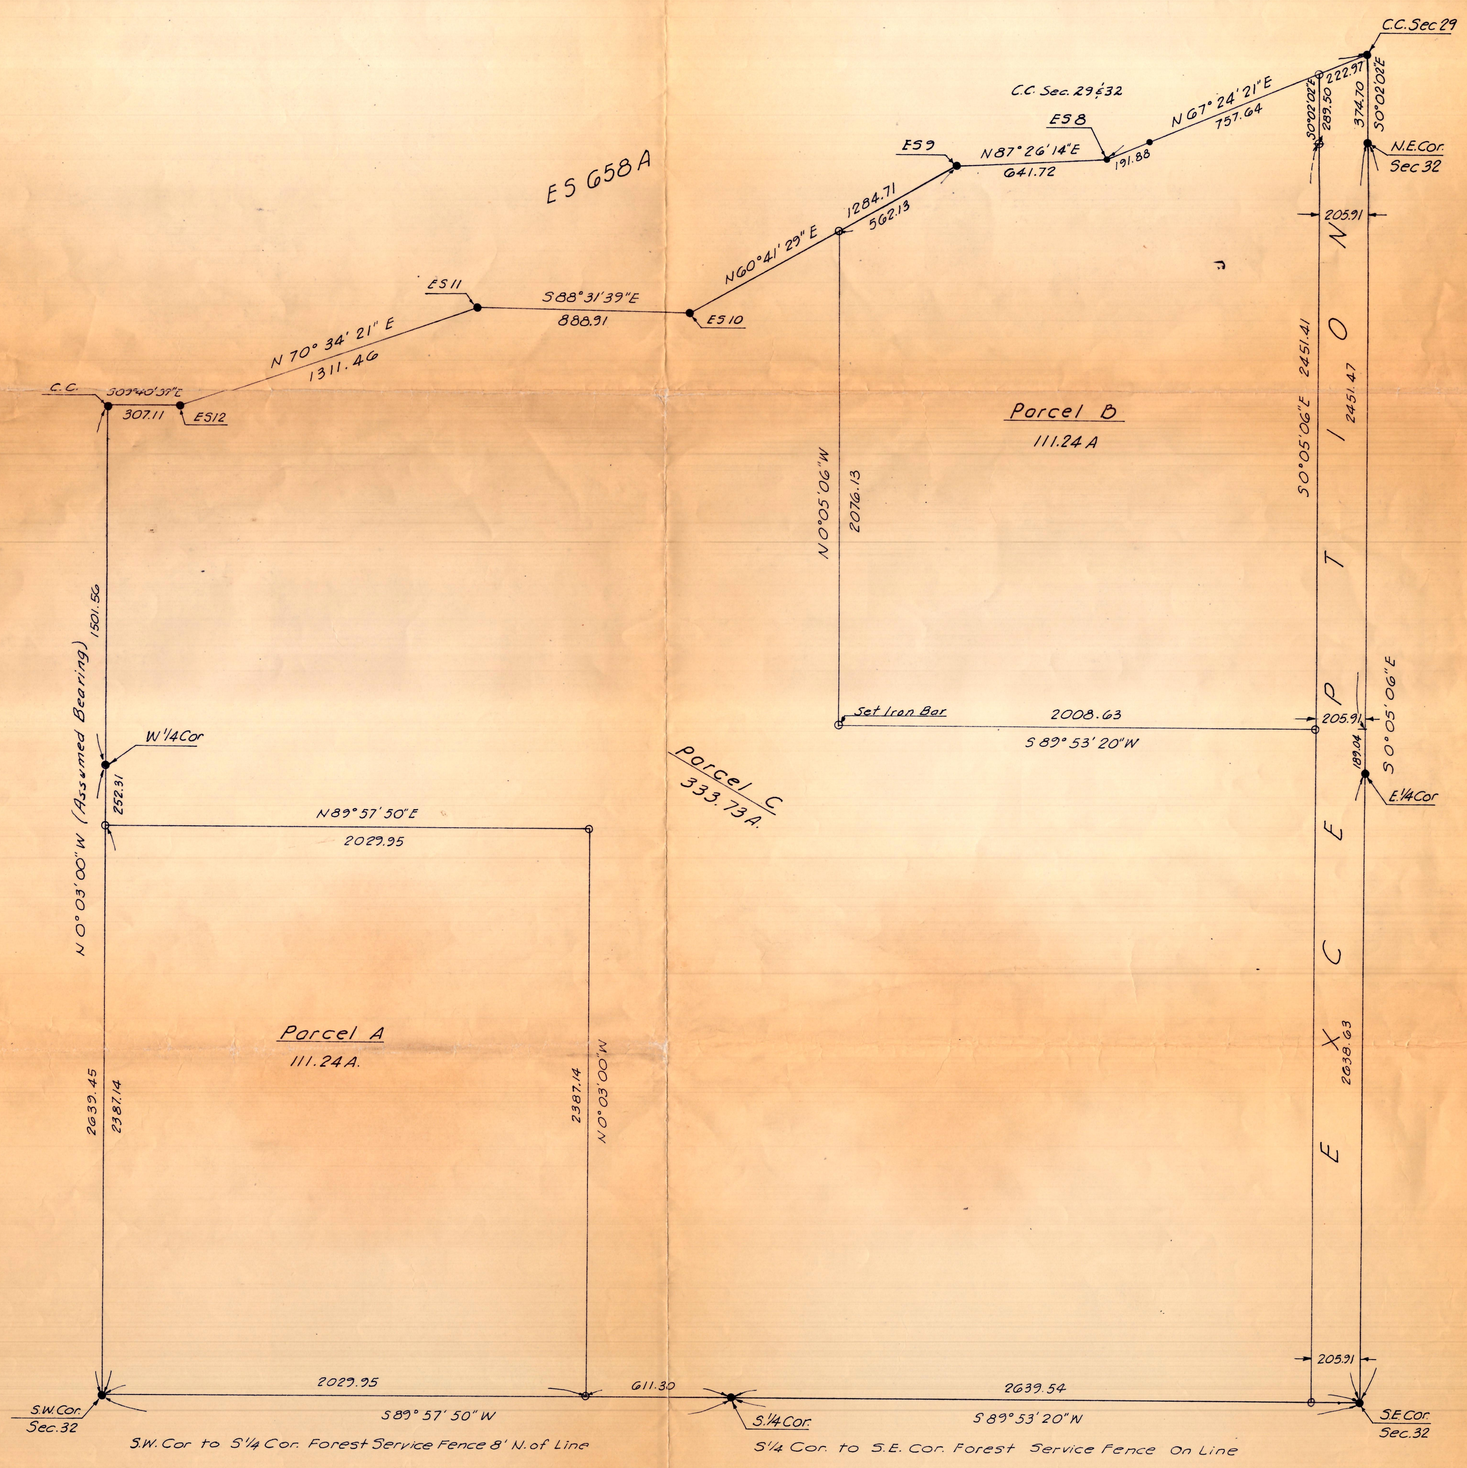

ARIZONA SURVEYING SERVICE
1114 N. 7TH ST. PHOENIX, ARIZONA
Drawing No. L-67-474