CERTIFICATE OF SURVEY

This is to certify that the survey and subdivision of the premises as described and platted hereon was made under my direction by W. A. Short during February 1946.

Harry E. Jones
Harry E. Jones,
Registered Civil Engineer.

DEDICATION

STATE OF ARIZONA }
COUNTY OF MARICOPA } SS.

KNOW ALL MEN BY THESE PRESENTS: That John R. Sandige and Florence D. Sandige, his wife, owners of the NW 1/4 SE 1/4 Sec. 35, T. 2 N., R. 3 E., G. & S. R. M., Maricopa County, Arizona, lying northeasterly of the Rights-of-Way of the Appropriators' and Grand Canals, have caused the premises to be surveyed and subdivided under the name of SANDIGE SQUARE, and hereby publish this plat as and for the plat of said SANDIGE SQUARE, and hereby declare that said plat sets forth the location and gives the dimensions of the lots, streets and alleys constituting same, and that each lot and street shall be known by the number or name given to each respectively on said plat, and we hereby dedicate to the public for use as such the streets and alleys shown on said plat and included in the above described premises.

IN WITNESS WHEREOF we have hereunto set our hands and seals this ____ day of April, 1946.

John R. Sandige,

Florence D. Sandige.

ACKNOWLEDGEMENT

STATE OF ARIZONA }
County of Maricopa } SS.

On this, the ____ day of April, 1946, before me, _____, the undersigned, Notary Public in and for the County of Maricopa, State of Arizona, personally appeared John R. Sandige and Florence D. Sandige, known to me, to be the persons whose names are subscribed to the within instrument and acknowledged that they executed the same for the purpose therein contained.

In witness whereof I hereunto set my hand and official seal.

My commission expires _____

Notary Public.

APPROVAL

Approved by the Board of Supervisors of Maricopa County, Arizona, this ____ day of May, 1946.

10 meters
3280 ft 2" main

Chairman,

Attest:

Clerk.

DIN 594645

SANDIGE SQUARE
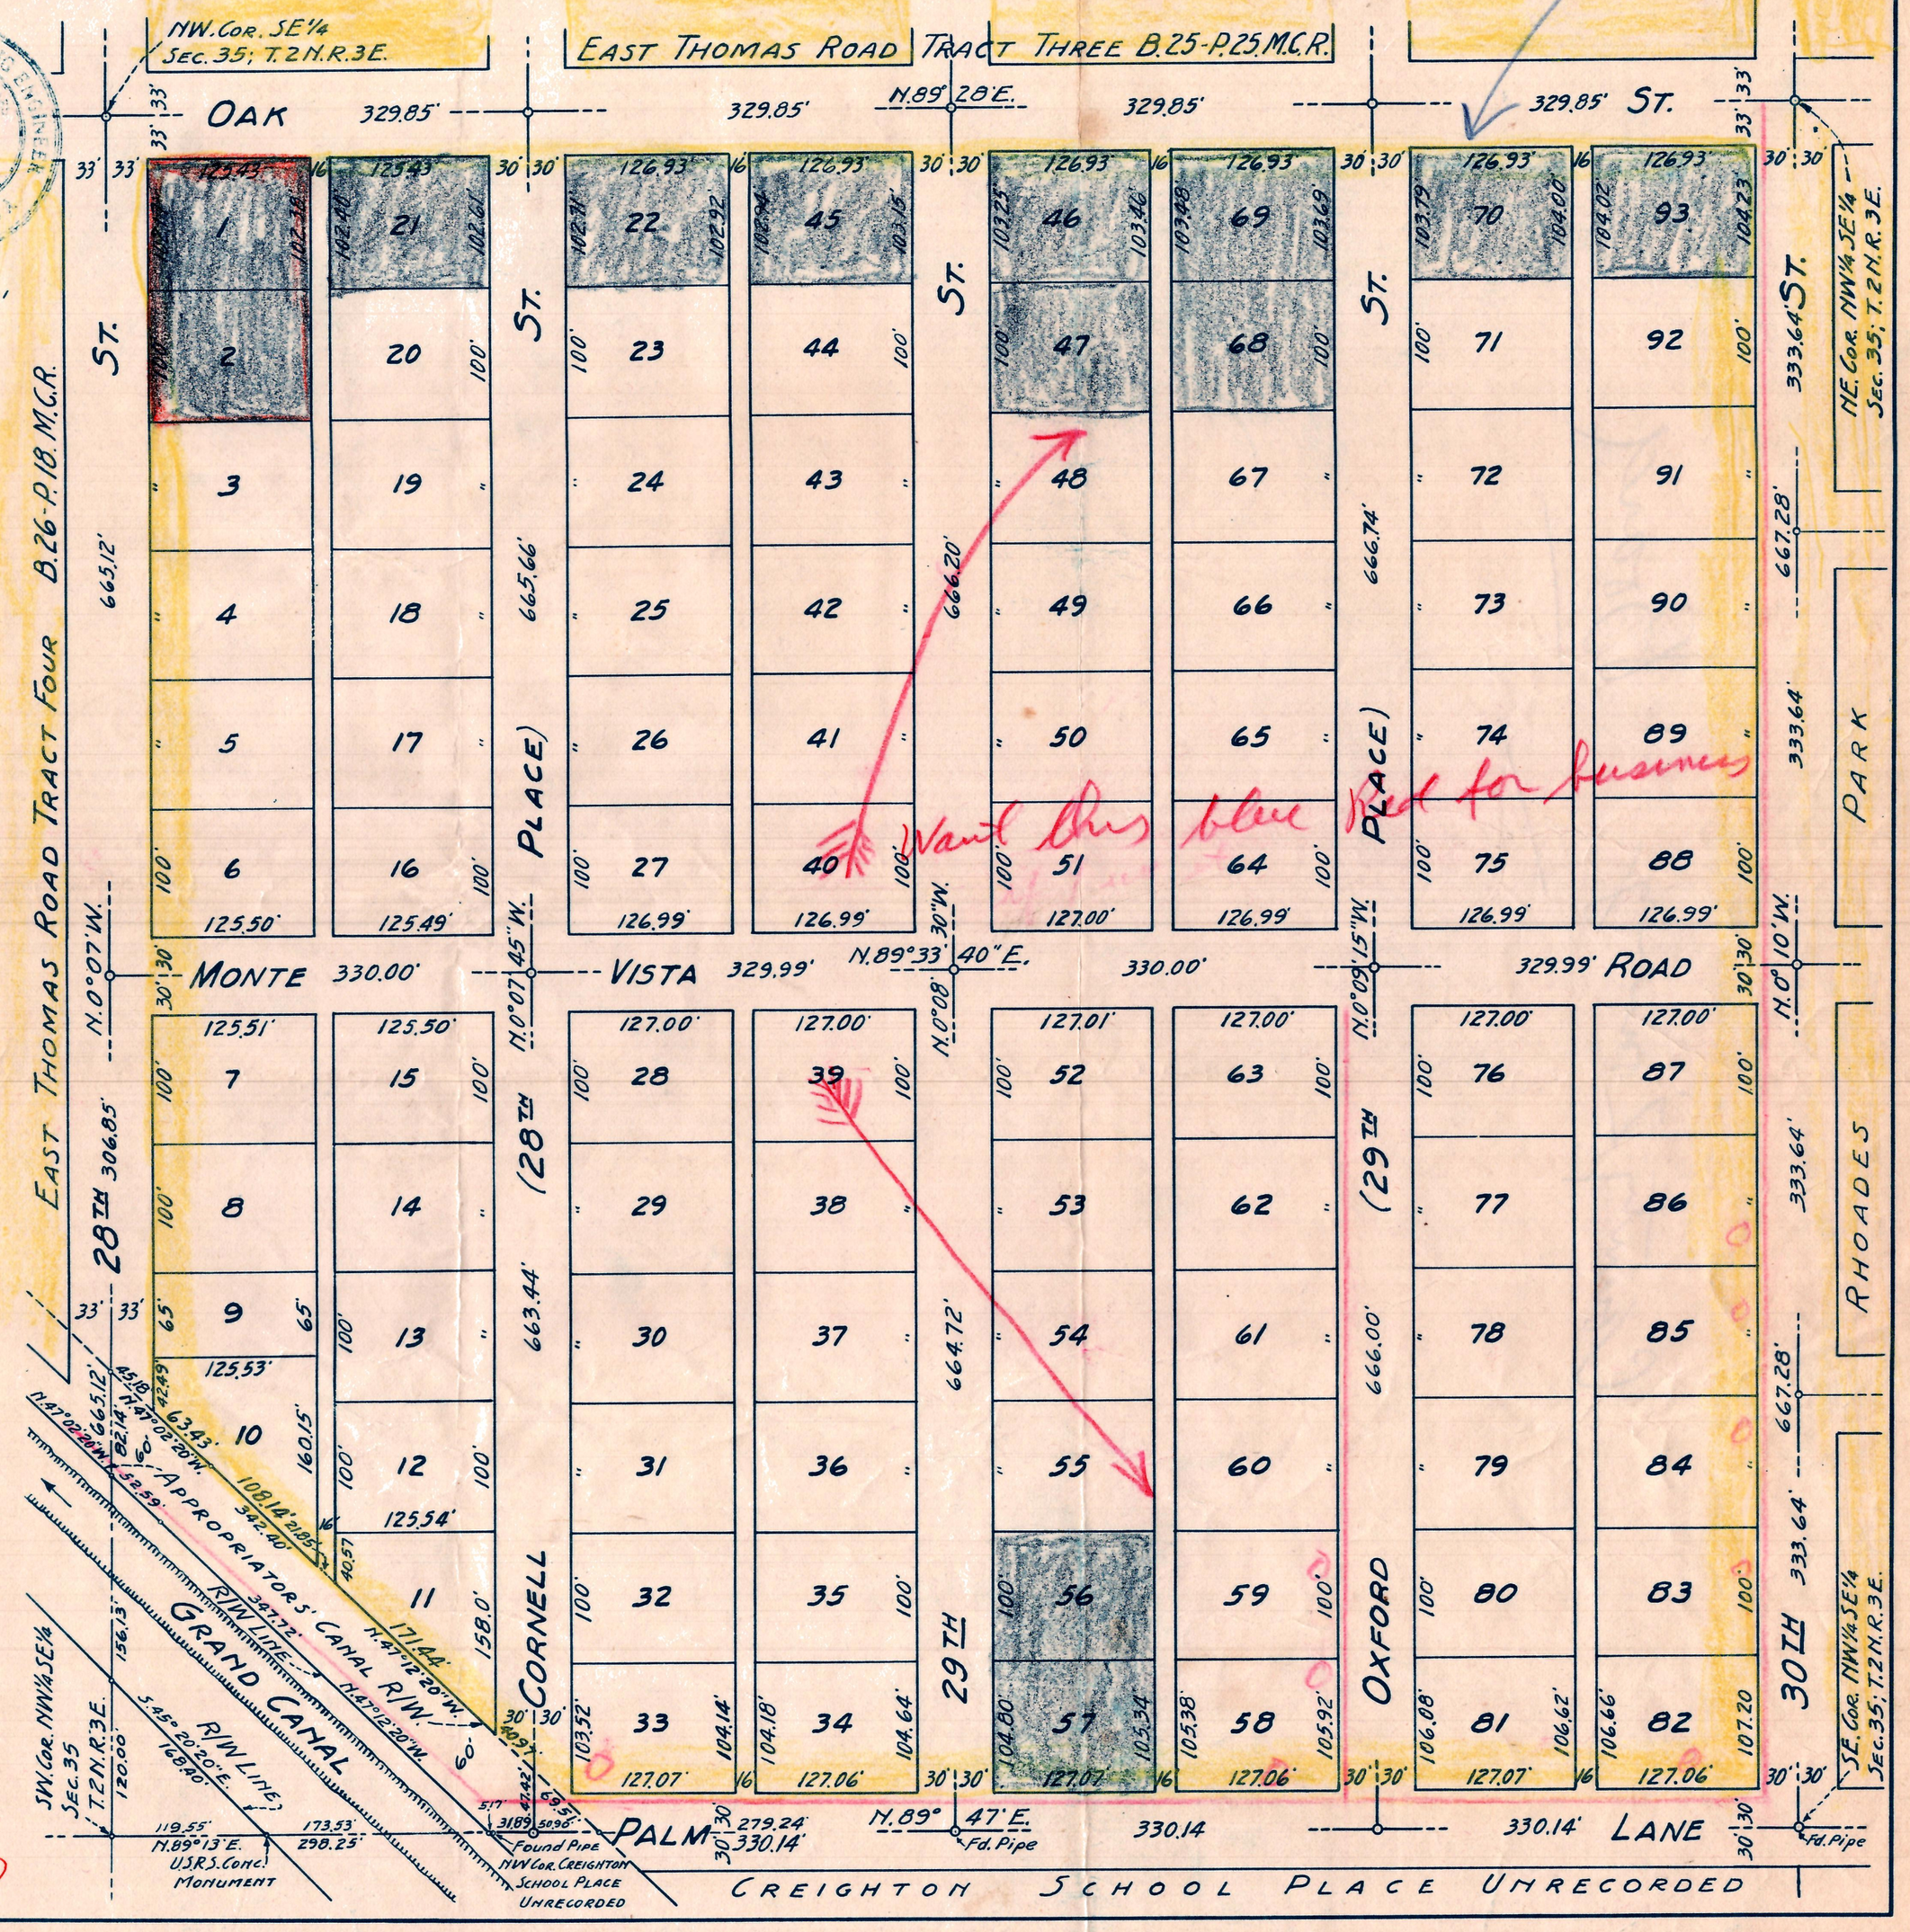
A SUBDIVISION OF PART OF THE NW 1/4 SE 1/4 SEC. 35, T. 2 N., R. 3 E.,
MARICOPA COUNTY, ARIZONA.
SURVEY NO. 46219P BY: HARRY E. JONES.