IDLE EASE ANNEX

A SUBDIVISION OF THE SOUTH 333.27ft. OF THE NORTH 1053.27ft. OF LOT 3, SECTION 30; T.3N., R.3E., MARICOPA COUNTY, ARIZONA

SURVEY Nº 47915A

BY: HARRY E. JONES

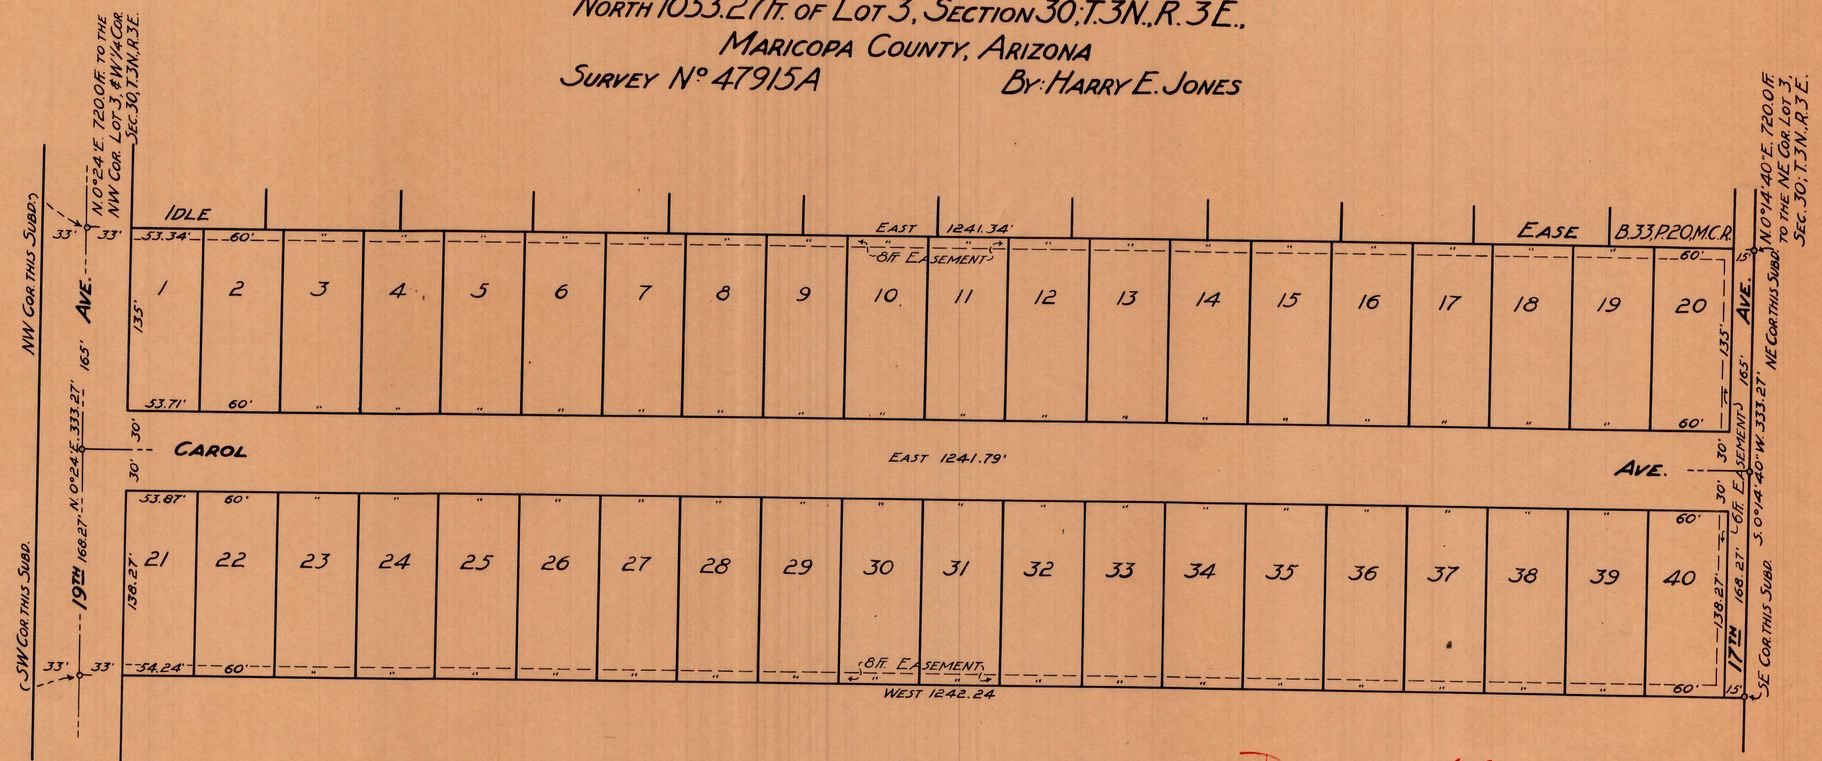

DIN 59648

CERTIFICATE OF SURVEY

This is to certify that the survey and subdivision of the premises as described and platted hereon was made under my direction by W.A. Short during September, 1947.

Harry E. Jones
Registered Civil Engineer

REGSTD. CIVIL & MINING ENGINEER
CERTIFICATE EXPIRES
HARRY E. JONES
DEC. 31, 1947
ARIZONA, U.S.A.

SCALE 1" = 60'

DEDICATION

STATE OF ARIZONA
COUNTY OF MARICOPA

KNOW ALL MEN BY THESE PRESENTS: That Winfield Tarr, husband of Wilma B. Tarr, owns as his sole and seperate property, the South 333.27ft. of the North 1053.27ft. of Lot 3, Section 30, T.3N., R.3E., G.&S.R.M., Maricopa County, Arizona, have caused the premises to be surveyed and subdivided under the name of IDLE EASE ANNEX, and hereby publish this plat as and for the plat of said IDLE EASE ANNEX, and hereby declare that said plat sets forth the location and gives the dimensions of the lots, streets and easements constituting same, and that each lot and street shall be known by the number or name given to each respectively on said plat, and I hereby dedicate to the public for use as such the streets, and the use as such for public utilities the easements as shown on said plat and included in the above described premises.

IN WITNESS WHEREOF I have hereunto set my hand and seal this _____ day of _____, 1947.

_____
Winfield Tarr

ACKNOWLEDGEMENT

STATE OF ARIZONA
COUNTY OF MARICOPA

On this, the _____ day of _____, 1947, before me, the undersigned officer, personally appeared Winfield Tarr, known to me to be the person whose name is subscribed to the foregoing instrument, and acknowledged that he executed the same for the purpose therein contained.

IN WITNESS WHEREOF I have hereunto set my hand and official seal.

My commission expires: _____

_____
Notary Public

1-27-25