o certify that the survey and
of the premises described and
reon were made under my
during the month of March 1946

F. N. Holmquist
Registered Civil Engineer

nts:-
rust Company, an Arizona
under the name of
the SE¼ of Section 23, T.1N. R.5E.
zona and hereby publishes
Los Del Santos and hereby
location and gives the
tracts, streets and alleys
each lot, each tract and each
or letter or name that is
at and the Phoenix Title and
dicates to the public for use
wn on said plat and included in
nts shown on said plat are

Phoenix Title and Trust Company
Corporate name to be signed
be affixed and the same to
tures of L. J. Taylor its
s S. Voigt its Assistant Secretary
this _____ day of _____ 1946.
IX TITLE AND TRUST COMPANY, TRUSTEE

By _____
Vice President

y

ay of _____ 1946 before
the undersigned officer personally
knowledgd himself to be Vice
who acknowledged himself to be
hoenix Title and Trust Company, a
d that they as Vice President and
ely being duly authorized so to do,
rument for the purpose therein
ame of the Corporation, as Trustee,
ident and Assistant Secretary

I hereunto set my hand and

_____
Notary Public

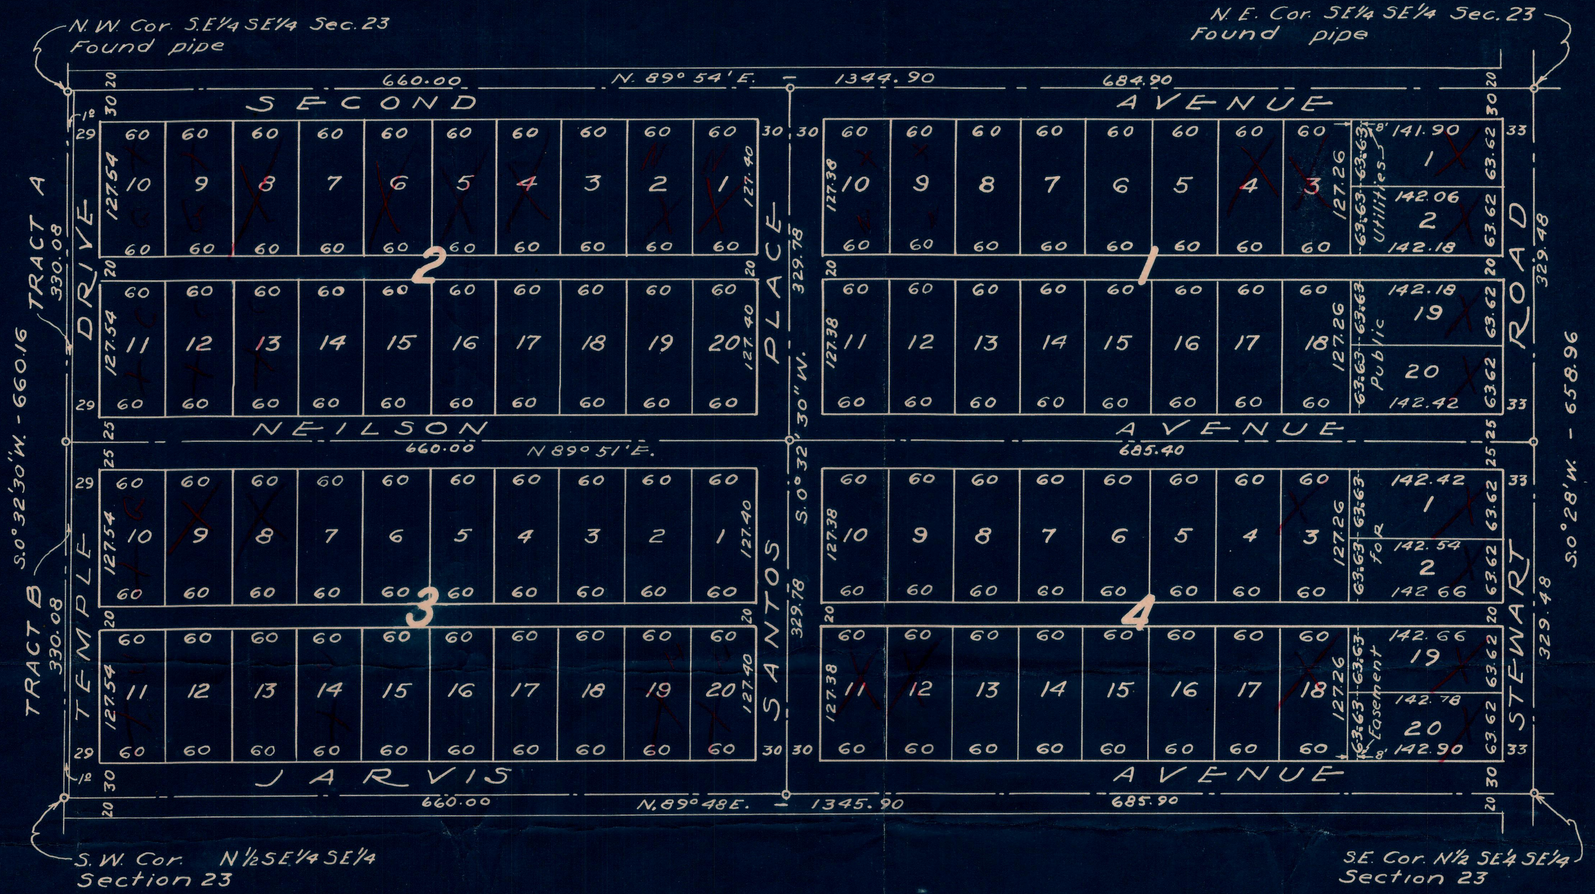

Indicates pipe set unless otherwise noted.

DIN 59651

LOS DEL SANTOS

A SUBDIVISION OF THE
N½ SE¼ SE¼ SEC. 23
T.1N. R5E — G&S.R. B.&M.
MARICOPA COUNTY ARIZONA
F. N. HOLMQUIST - ENGINEER
JOB No 3023 MAP No D-2510
SCALE :- 1 INCH = 100 FEET

D-2510