# PALO VERDE VISTA

## A SUBDIVISION OF THE W½ E½ E½ SE¼ SECTION 20, T-1-N, R-7-E, G&S.R.B&M.

### DEDICATION

STATE OF ARIZONA } ss.
County of Maricopa }

KNOW ALL MEN BY THESE PRESENTS: That ARTHUR O. REYNOLDS and THELMA REYNOLDS, man and wife, being the owners of that certain property known as the W½ E½ E½ SE¼ Sec. 20, T1N, R7E, G&S.R.B&M., have caused said property to be surveyed, subdivided and platted as shown on the accompanying plat, which said premises shall hereafter be known as PALO VERDE VISTA, and hereby declare that said plat sets forth the location, and gives the dimensions and location of all lots and Streets constituting said PALO VERDE VISTA, that all lots shall be known by the numbers given hereon, and all streets by the names given to each respectively on said plat. All streets shown hereon are hereby dedicated to the public for its use as such.

IN WITNESS WHEREOF ARTHUR O. REYNOLDS and THELMA REYNOLDS have affixed their signatures this _____ day of _____, 1947

_____

_____

### ACKNOWLEDGEMENT

STATE OF ARIZONA } ss.
County of Maricopa }

On the _____ day of _____, 1947, before me, the undersigned officers, personally appeared ARTHUR O. REYNOLDS and THELMA REYNOLDS, his wife, known to me to be the persons whose names are subscribed to the within instrument, and acknowledged that they executed the same for the purpose herein contained.

IN WITNESS WHEREOF I hereto set my hand and OFFICIAL SEAL

_____
NOTARY PUBLIC

My commission expires _____

### CERTIFICATE OF SURVEY

This is to certify that the survey and subdivision of the premises described and platted hereon were made by me during the month of January, 1947.

W. T. Kapelinger
REGISTERED ENGINEER.

IRVINE ENGINEERING CO.
133 N. 1st Ave. Phoenix Ariz.
File #150
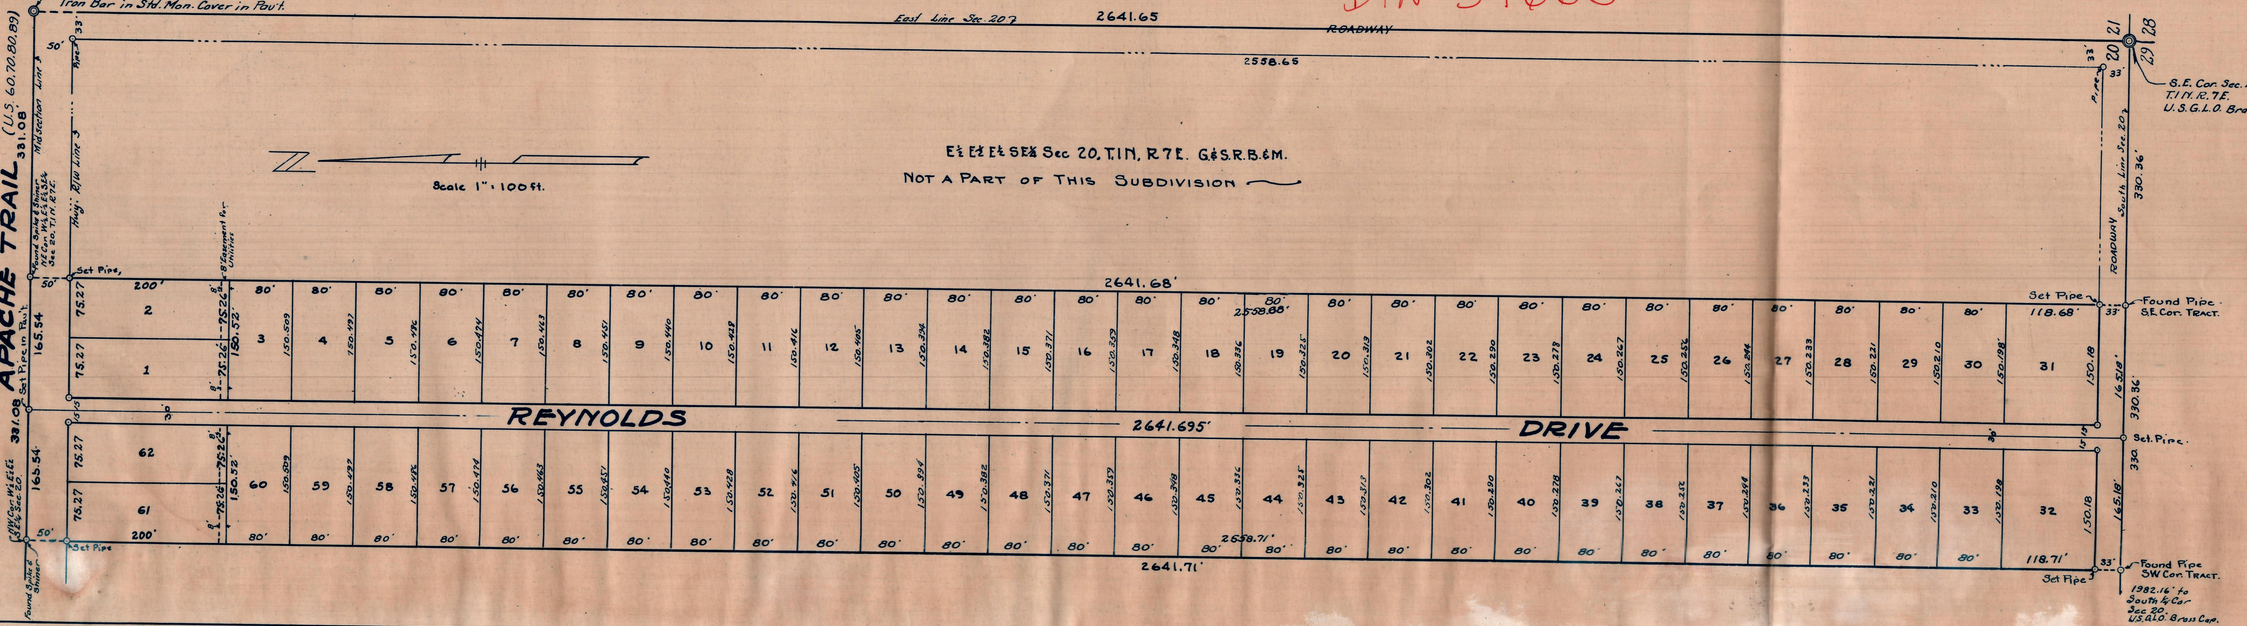
DIN 59660