TISDALE TERRACE

UNIT 3

A SUBDIVISION OF
PORTIONS OF W½ SW¼ & W½ NW¼ - SEC. 25
T. 2 N. R. 2 E. G. & S. R. B. & M.
MARICOPA COUNTY ARIZONA
and
TRACTS A & B OF TISDALE TERRACE
UNIT 2
F. N. HOLMQUIST - ENGINEER
JOB Nº 5355 MAP Nº - E 4226
SCALE: 1 INCH = 60 FT.

State of Arizona }
County of Maricopa } ss.

Know All Men By These Presents:-

That the Phoenix Title and Trust Company, an Arizona corporation, Trustee has subdivided under the name of TISDALE TERRACE UNIT 3 that portion of the W½ SW¼ of Section 25, T 2 N. R. 2 E. G. & S. R. B. & M. Maricopa County, Arizona lying North of the North line of Tisdale Terrace Unit 2 (Book 48 of Maps, Page 35 M.C.R.) and West of the West line of that certain tract of land as described in Book 15 of Dockets, Page 196, and Tract A and Tract B of said Tisdale Terrace Unit 2, and the South 3500 feet of that portion of the W½ NW¼ of said Section 25 lying West of the West line of that certain tract of land as described in Book 15 of Dockets, Page 196 and hereby publishes this plat as and for the plat of said TISDALE TERRACE UNIT 3 and hereby declares that said plat sets forth the location and gives the measurements and dimensions of the lots, streets and alleys constituting same and that each lot and each street shall be known by the number or name that is given to each respectively on said plat and the Phoenix Title and Trust Company as Trustee, hereby dedicates to the public for use as such the streets and alleys shown on said plat and included in the above described premises.

In witness whereof the Phoenix Title and Trust Company, as Trustee has hereunto caused its corporate name to be signed and its corporate seal to be affixed by the undersigned officers thereunto duly authorized this _____ day of _____ 1950.

PHOENIX TITLE AND TRUST COMPANY, as Trustee

By _____

Attest: _____

State of Arizona
County of Maricopa
On this the _____ day of _____ 1950, before me, the undersigned officer, personally appeared _____ and _____ who acknowledged themselves to be _____ and _____ respectively of the Phoenix Title and Trust Company, a corporation and that they as such officers respectively, being duly authorized so to do executed the foregoing instrument for the purposes therein contained by signing the name of the corporation, as Trustee, by themselves as such officers respectively.

In witness whereof I hereunto set my hand and official seal.

_____
Notary Public

My Commission Expires: _____

Approved by the Board of Supervisors of Maricopa County, Arizona this _____ day of _____ 1950

By _____
Chairman

Attest _____
Clerk

DIN 59662

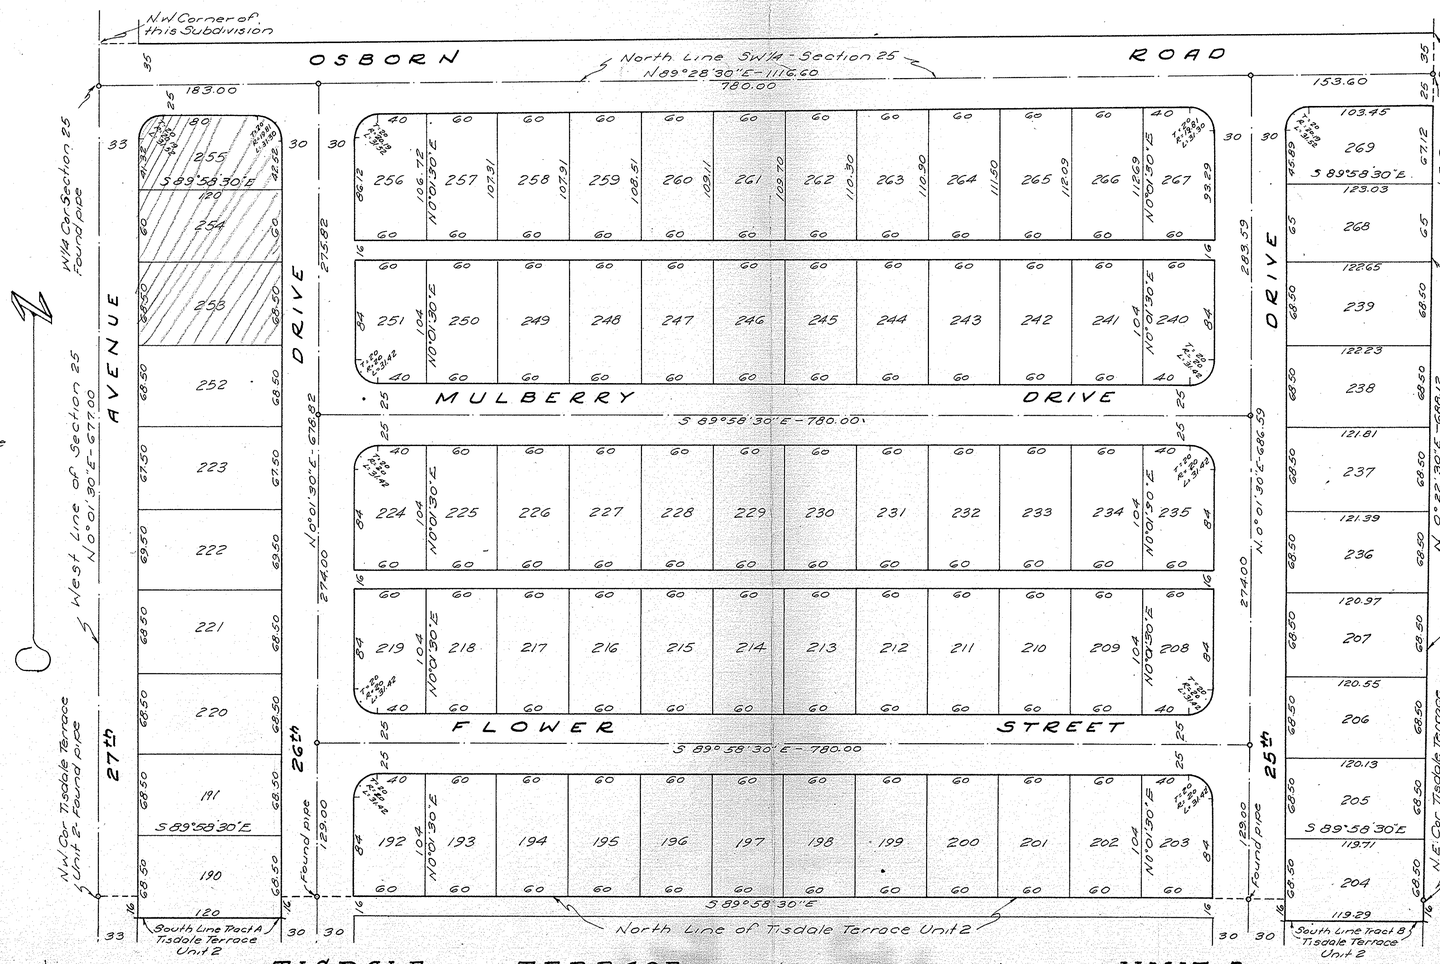

This is to certify that the survey and subdivision of the premises described and platted hereon were made under my direction during the month of October 1950.

_____
F. N. Holmquist
Registered Civil Engineer

• Indicates: pipe set unless otherwise noted.