GLENDALE SUBDIVISION

AMENDED

A RE-SUBDIVISION OF THE WEST ½ NW¼ SECTION 4, T.2 N. R.2 E. G & S.R.B & M. RECORDED IN BOOK 25 of MAPS of PAGE 15, MARICOPA CO. RECORDS, AS "GLENDALE SUBDIVISION."

PHOENIX, MARICOPA CO, ARIZONA.

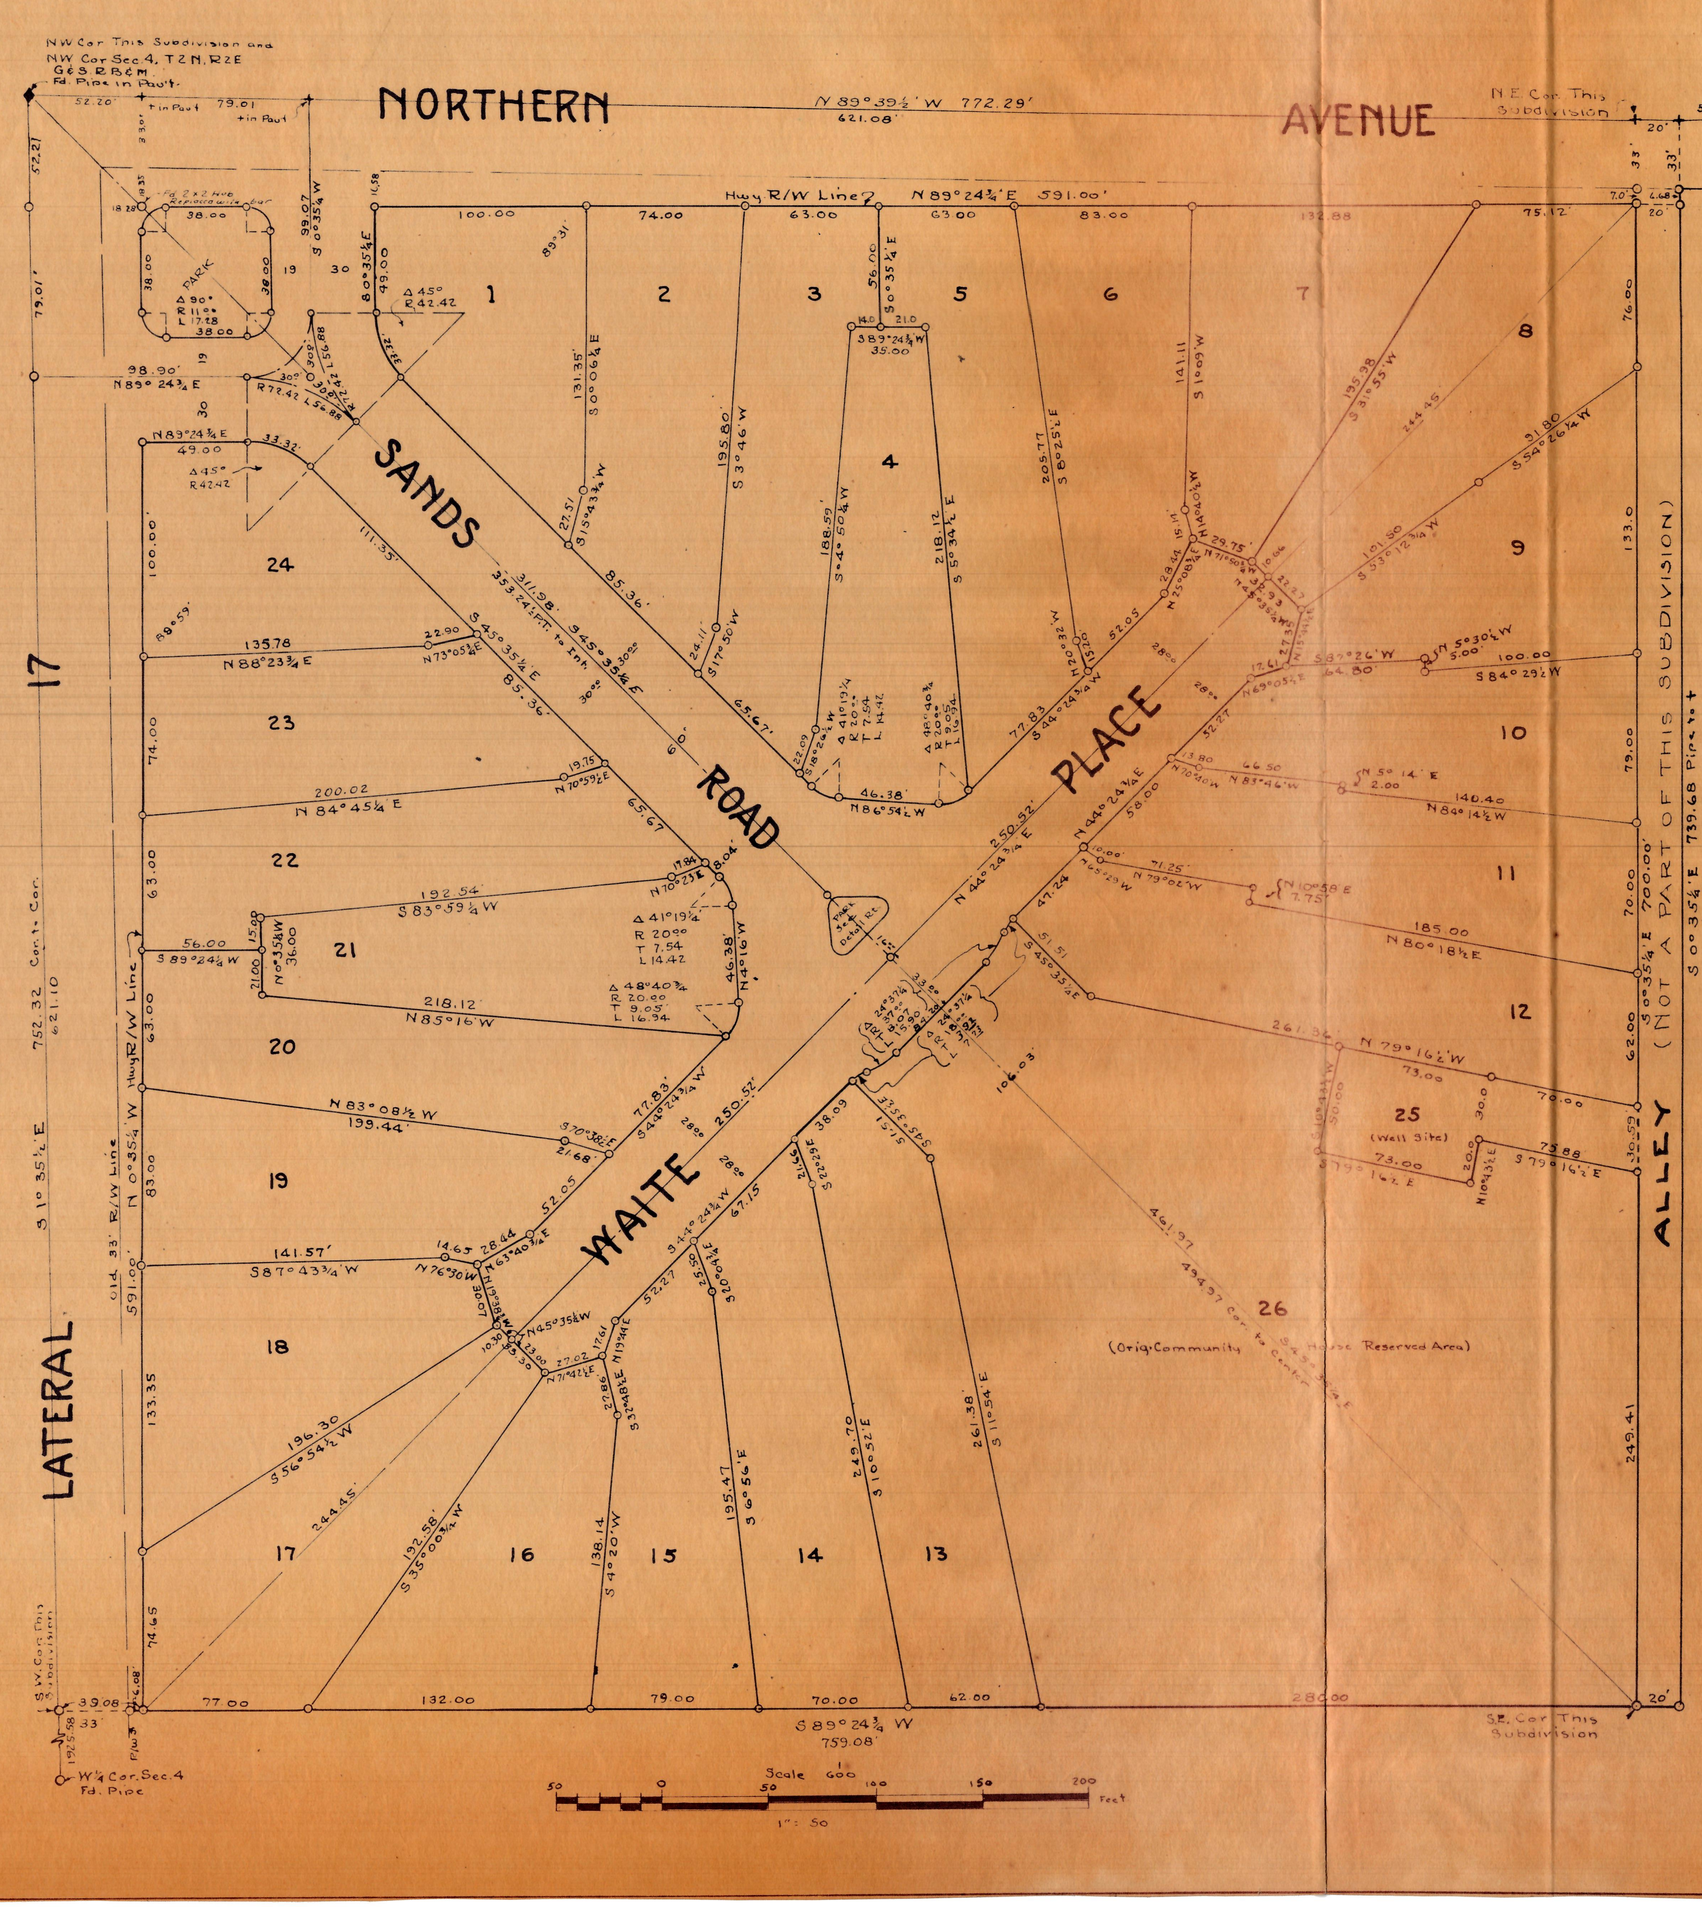

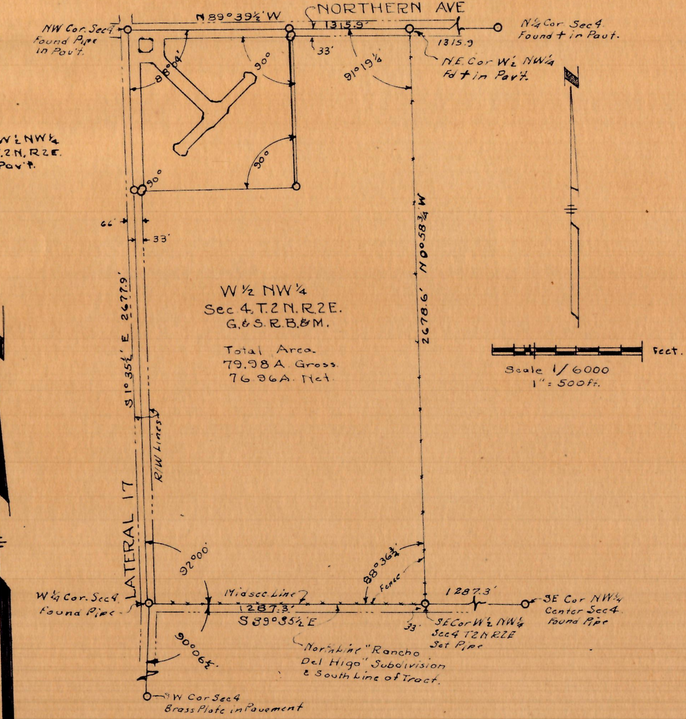

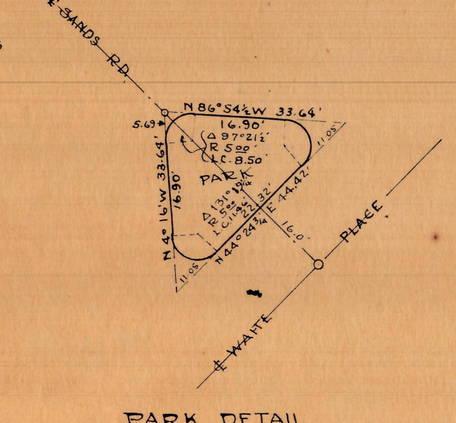

PARK DETAIL
Scale 1" = 10ft.

Note:
Denotes Pipe or Bar Set Unless Otherwise Noted.

DEDICATION

KNOW ALL MEN BY THESE PRESENTS: That THE UNITED STATES OF AMERICA, Owner of that certain property known as GLENDALE SUBDIVISION, a subdivision of the W½ of the NW¼ of Section 4, Twp. 2 North, Range 2 East, Gila and Salt River Base and Meridian, Recorded in Book 25 of Maps, at Page 15, therof, Maricopa County, Arizona, Records,

Has caused the said property to be re-surveyed and re-subdivided, and replatted as shown on the accompanying Plat, which said premises so subdivided and platted shall hereafter be known as GLENDALE SUBDIVISION, AMENDED, and that the accompanying Plat is a true and correct plat of the said premises and the whole therof; That the Lots shall hereafter be known by the numbers and the Streets by the names given to each, respectively thereon, and that the Roads, Parks, Drives and walks shown thereon are hereby dedicated to the Public for their use as such.

IN WITNESS WHEREOF, THE UNITED STATES OF AMERICA, ACTING THROUGH THE _____

_____

has executed this dedication this _____ day of _____ 1947.

THE UNITED STATES OF AMERICA

BY _____

UNITED STATES OF AMERICA
DISTRICT OF COLUMBIA ss

BEFORE ME, _____, A NOTARY PUBLIC, in and for the DISTRICT OF COLUMBIA, on this _____ Day of _____ 1947, personally appeared _____, known to me to be the person whose name is subscribed to the foregoing instrument as THE _____, DEPARTMENT OF _____ of THE UNITED STATES OF AMERICA, and acknowledged to me that as such Officer he executed the same for said UNITED STATES OF AMERICA and that he executed the same for the purpose and consideration therein expressed as the free act and deed of said UNITED STATES OF AMERICA, and by him and by said UNITED STATES OF AMERICA voluntarily executed.

Given under my hand and seal of office this _____ Day of _____ 1947

_____
NOTARY PUBLIC

My Commission Expires _____

DIN 59669

CERTIFICATE OF SURVEY

I HEREBY CERTIFY that the survey and subdivision of the property described and platted hereon, was made by me during the months of August and November, 1947.

W. T. Keplinger
REGISTERED PROFESSIONAL ENGINEER

REGISTERED HIGHWAY ENGINEER
CERTIFICATE EXPIRES
WILLIAM T. KEPLINGER
DEC 31 1948
ARIZONA, U.S.A.

IRVINE ENGINEERING COMPANY
133 N 1st Avenue Phoenix, Arizona