A MAP SHOWING

RESULTS OF A SURVEY

OF

LOTS 7 & 8, SEC. 31, T.3N., R.4E. &
LOTS 1, 2, 3 & 4, SEC. 6, T.2N., R.4E.,
G&SRB&M, MARICOPA CO. ARIZONA

FOR

CAROLYN B. WORTMAN

PREPARED BY

WILEY & ASSOCIATES
SURVEYORS ENGINEERS
947-7508
SCOTTSDALE ARIZONA

DIN 59672

PARCEL 1 - 80.815 Ac.
PARCEL 2 - 43.322 Ac.
PARCEL 3 - 47.539 Ac.
PARCEL 4 - 98.974 Ac.
TOTAL 270.650 Ac.

Scale 1" = 200'

indicates a corner of this survey

This is to certify that the survey of the property described and platted hereon was done under my direction during the month of December, 1968.
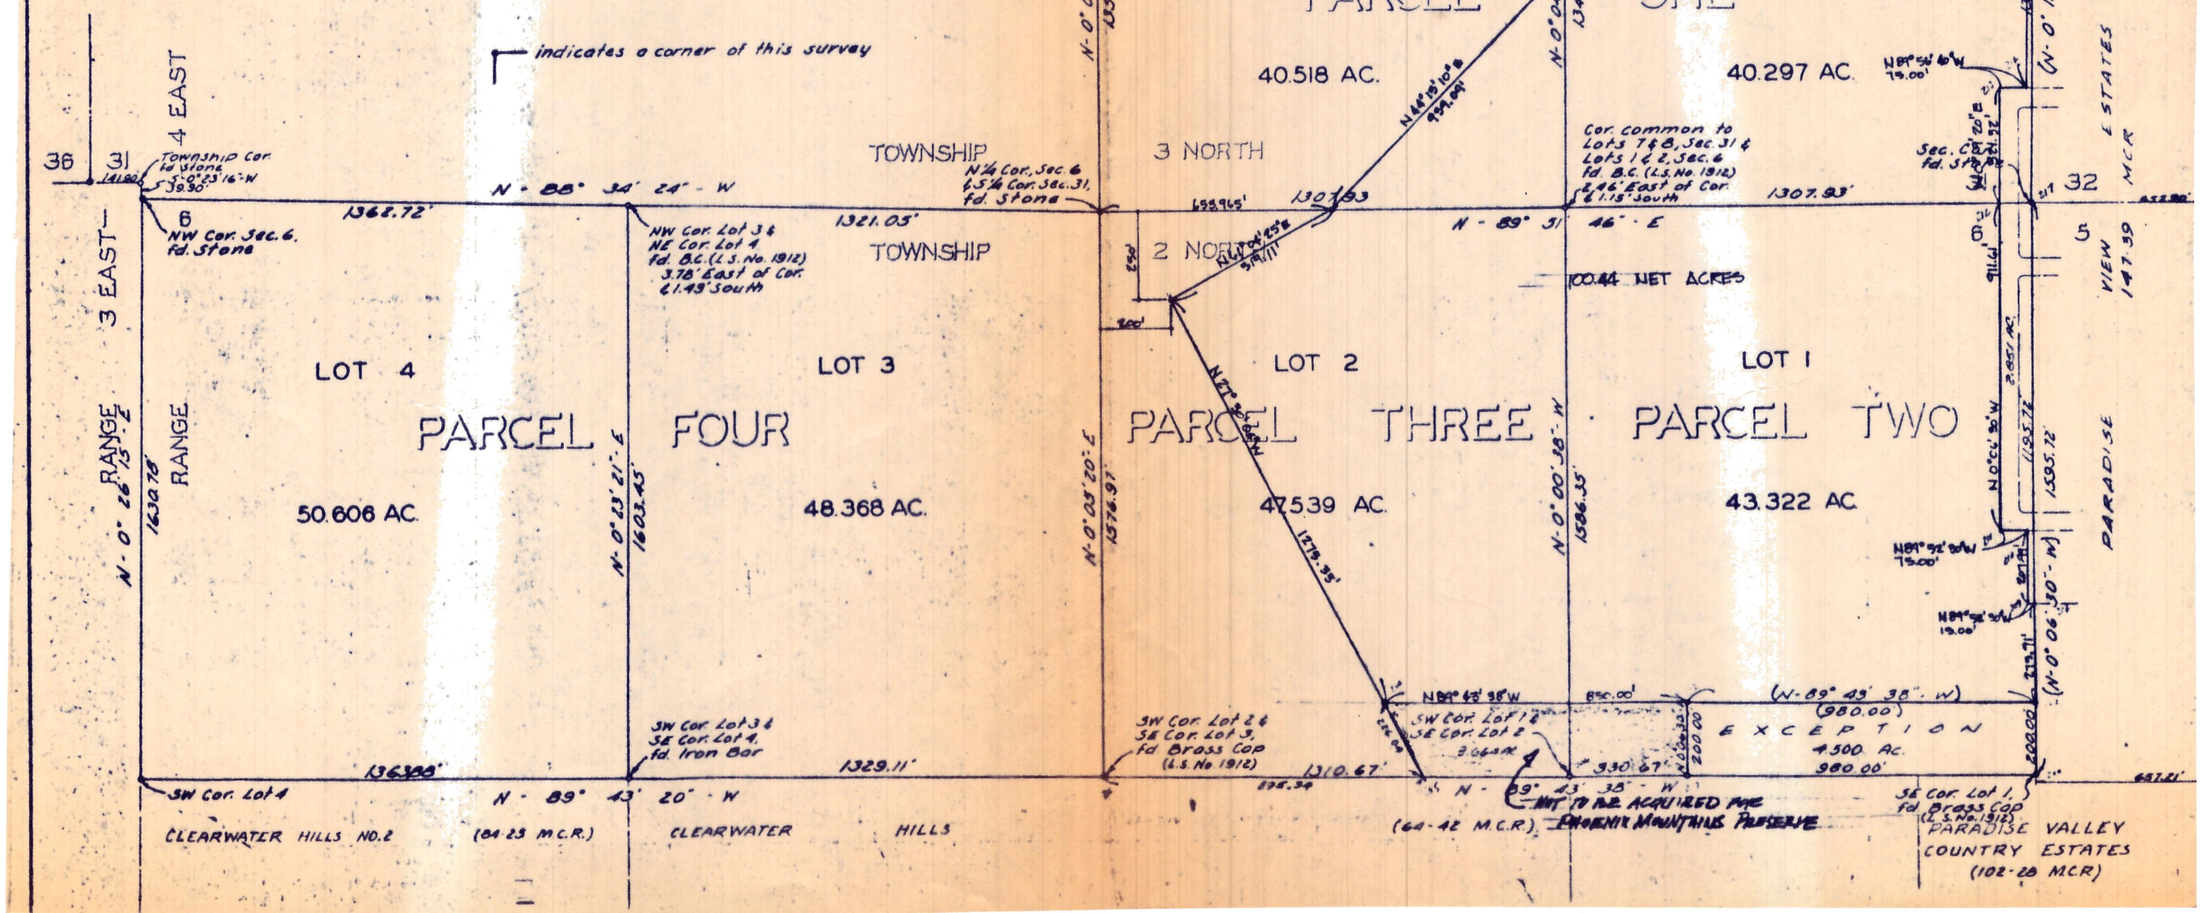
Donald M. Wiley, Reg. Land Surveyor — 4083 Reg. No.