Rte 1 - Bx 153 A
Tolleson

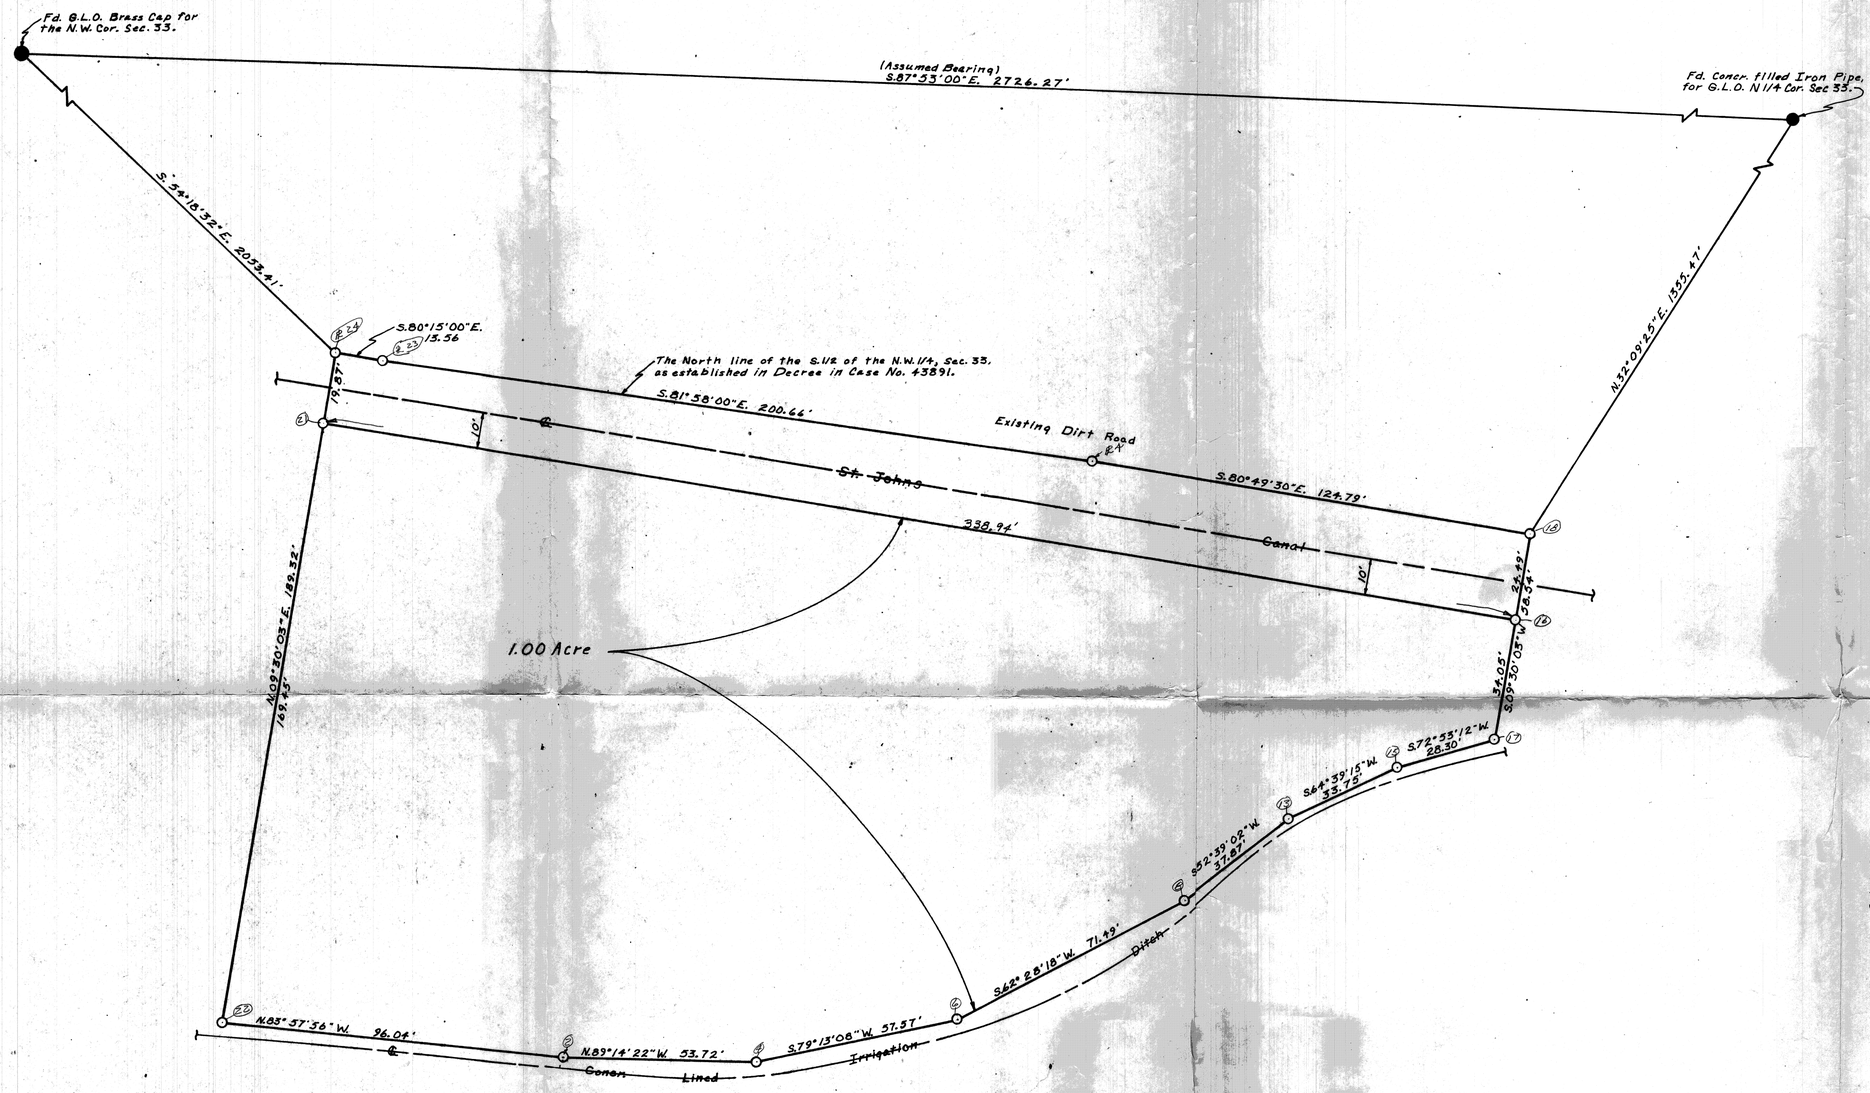

REPORT OF SURVEY

OF

A parcel of land lying in the N.W. 1/4 of Sec. 33, T.1N., R.1E., G. & S.R.B. & M., Mar. Co. Ariz., as shown hereon.

FOR

MR. & MRS. Ron McVay
Tolleson, Arizona

N

Scale: 1" = 20'

LEGEND

- ● = Monument Found
- ● = Iron Pipe or Iron Bar Found
- ○ = 1/2" I.D. Iron Pipe Tagged L.S. 1681 Set This Survey, or Cross Chiseled on Concrete lining of Irrigation Ditch along Southerly Line of Parcel.
- M = Measured in Field
- CM = Calculated From M
- = Wire or Wood Fence
- = Chain Link Fence
- = Block or Stone Wall

DIN 59682

CERTIFICATION: This will certify that the survey shown hereon was done under my supervision during the months of Aug. & Sept., 1971.

Eugene V. Kelley

REGISTERED LAND SURVEYOR CERTIFICATE NO. 1681 SHELLEY ARIZONA U.S.A. 9/17/71

ARIZONA SURVEYING SERVICE
5704 N. 27th AVENUE, PHOENIX, ARIZONA
Drawing No. L-71-8665, Phone: 277-3904