REPORT OF SURVEY
for
DWIGHT G. HUDSON, D.D.S.
218 STETSON DRIVE
SCOTTSDALE, ARIZONA
of

THAT PORTION OF EXCHANGE SURVEY 658-A LYING EAST AND SOUTH OF THAT PARCEL OF LAND DESCRIBED IN DOCKET 1619 PG. 368 M.C.R. (W.D.- DWIGHT G. HUDSON TO WALTER W. MERRILL, Et Al APRIL 15, 1955)

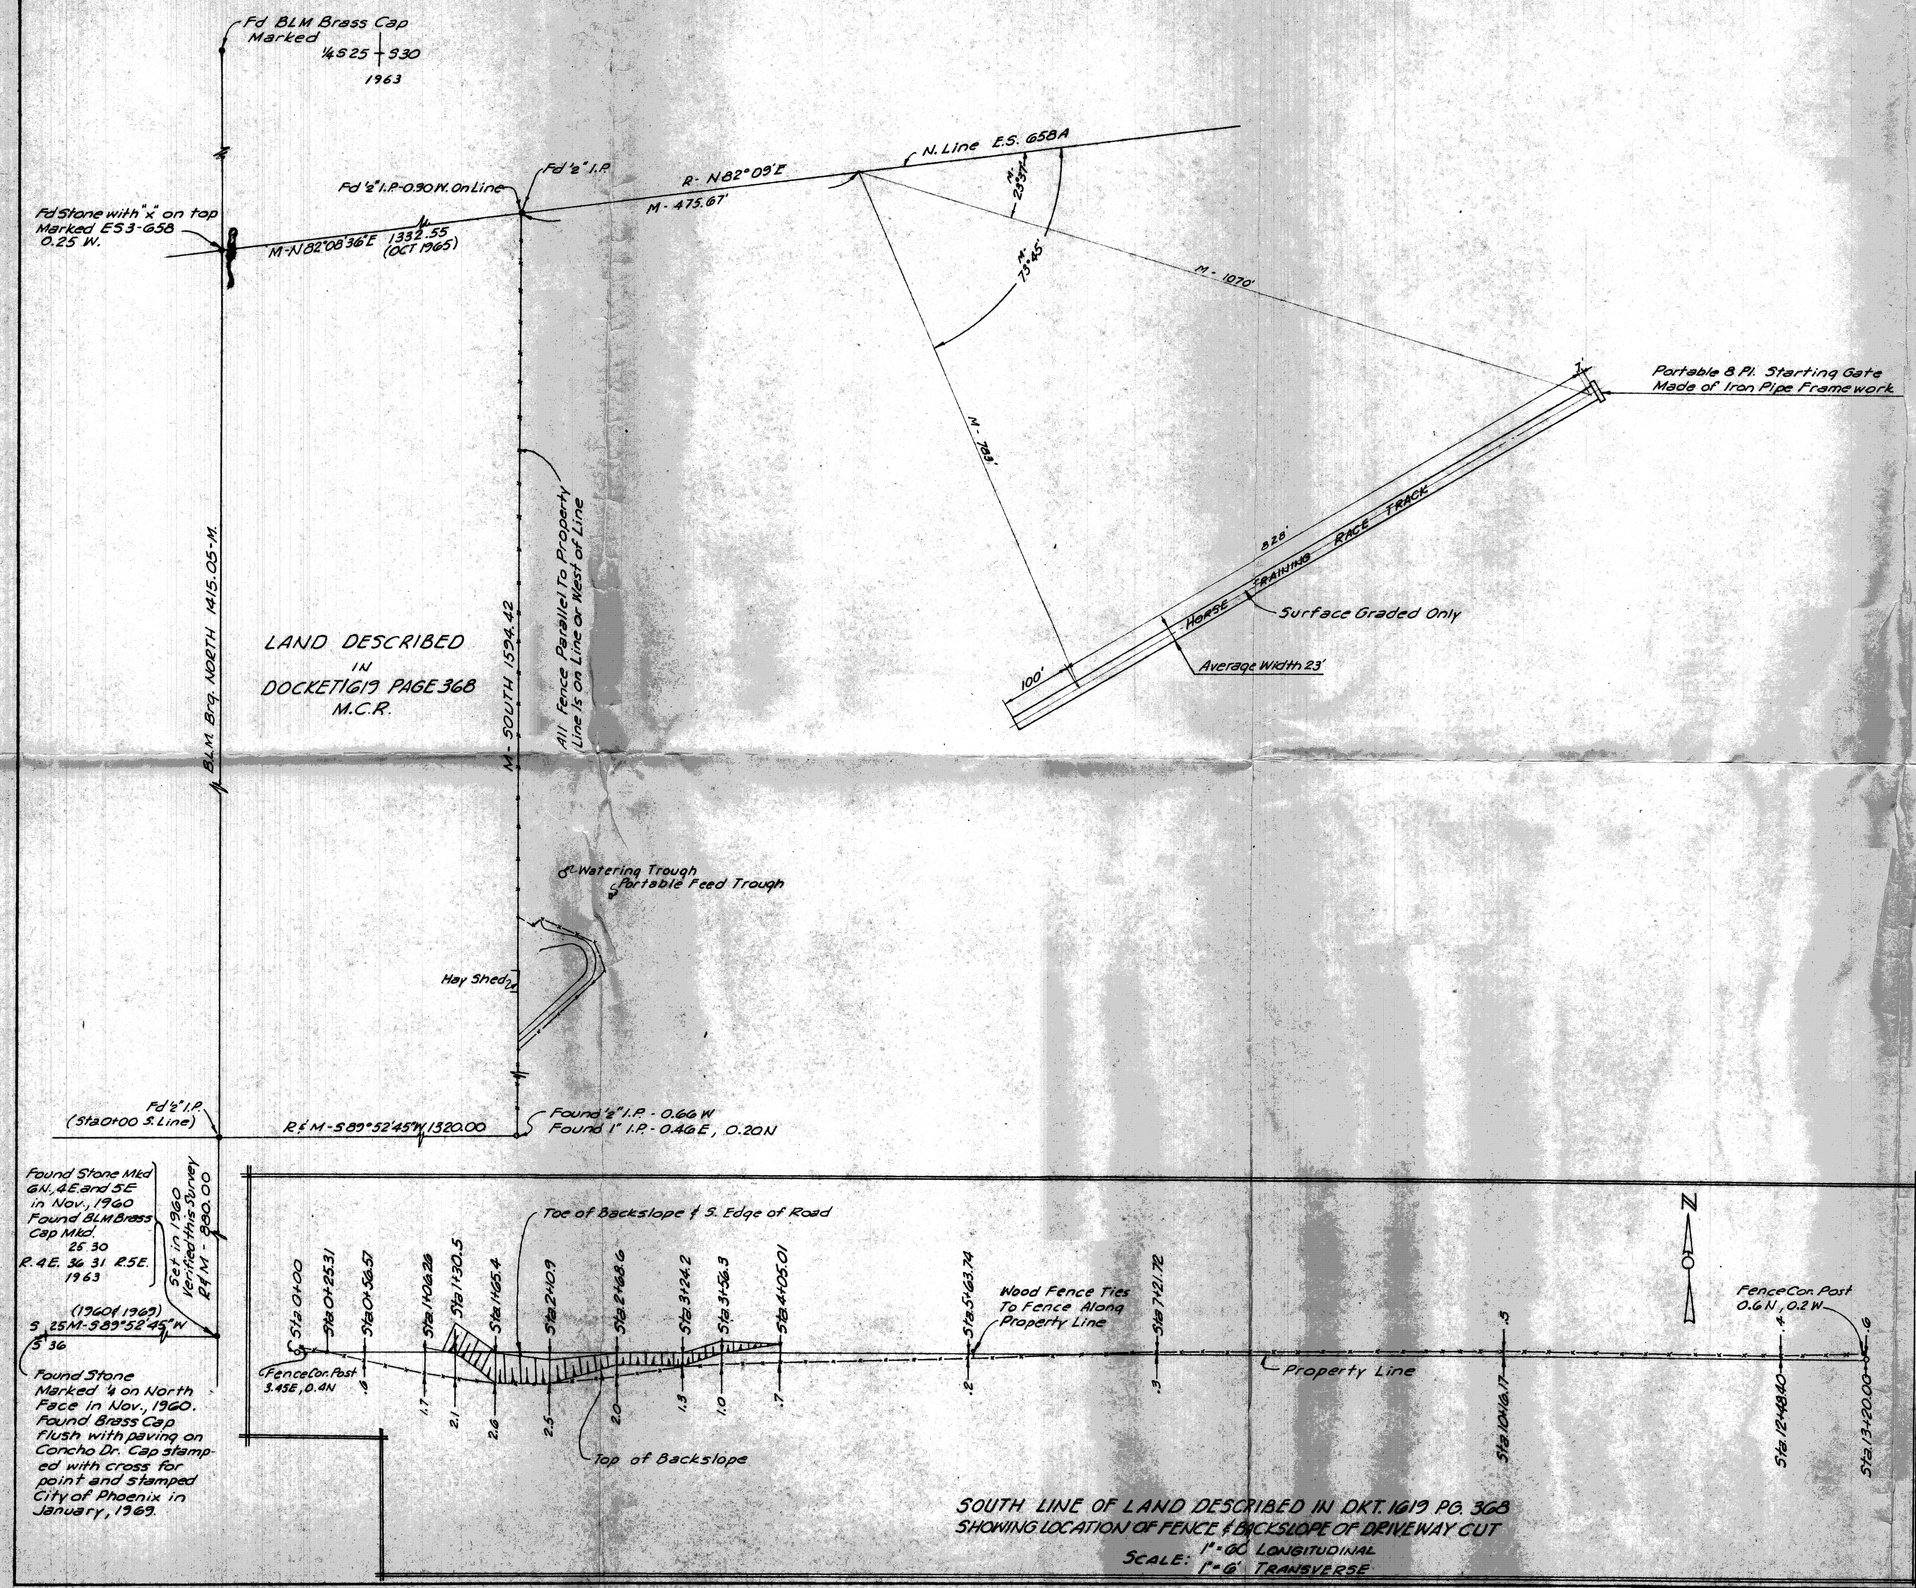

SOUTH LINE OF LAND DESCRIBED IN DKT. 1619 PG. 368
SHOWING LOCATION OF FENCE & BACKSLOPE OF DRIVEWAY CUT
SCALE: 1" = 60' LONGITUDINAL
1" = 6' TRANSVERSE

LEGEND

—×—×— - 4'2' high - 5 strand smooth wire horse fence.
o 1/2" Iron Pipe Tagged LS 1681, Set This Survey.
R: Record Data
M: Measured

East Line and South Line of Property Shown Hereon Are Staked on Ground With 1×2 Stakes Tacked For Line Only.

This will certify that the survey shown hereon was made by me during the month of January and February, 1969.

DIN 59687

ARIZONA SURVEYING SERVICE
2802 W. SOLANO DR. N., PHOENIX, ARIZONA
DRAWING NO. L-69-1542

SHEET 1 OF 2