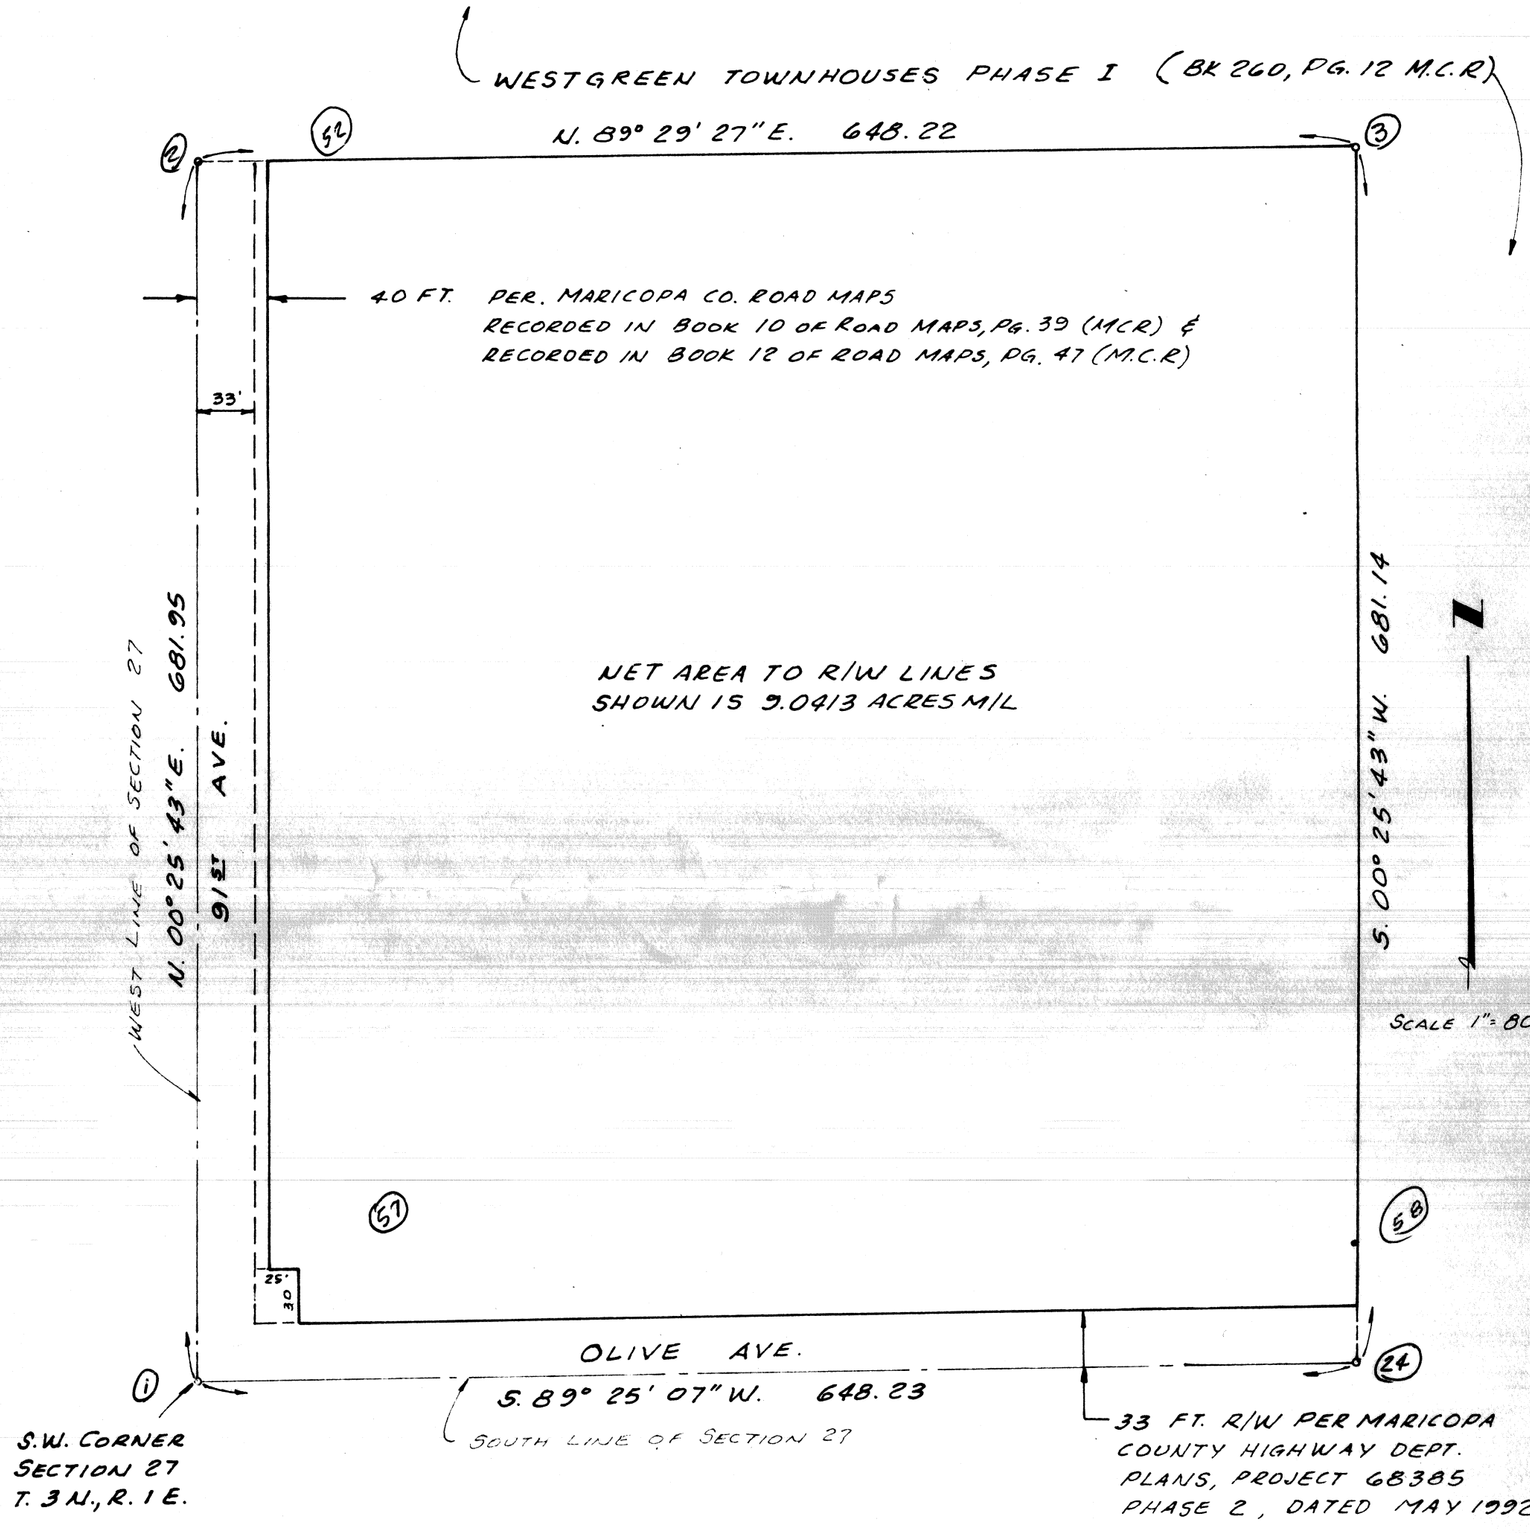

SKETCH OF DESCRIPTION

PART OF S.W. 1/4 OF S.W. 1/4 OF SECTION 27,
T. 3 N., R. 1 E., G. & S.R. B. & M., MARICOPA COUNTY
ARIZONA

Charles G. Melching

NOTE: THIS SKETCH WAS PREPARED IN PART FROM INFORMATION OBTAINED FROM A TITLE REPORT 92-200591 KLH DATED: DEC. 21, 1992, PREPARED BY FIDELITY NATIONAL TITLE AGENCY OF MARICOPA COUNTY, INC. AND IS NOT THE RESULT OF A SURVEY BY ME.

DIN 59691

CHARLES G. MELCHING RLS
Consulting Land Surveyor
2557 E. Encanto
Mesa, Arizona 85213
(602) 833-2007

Job No 93001