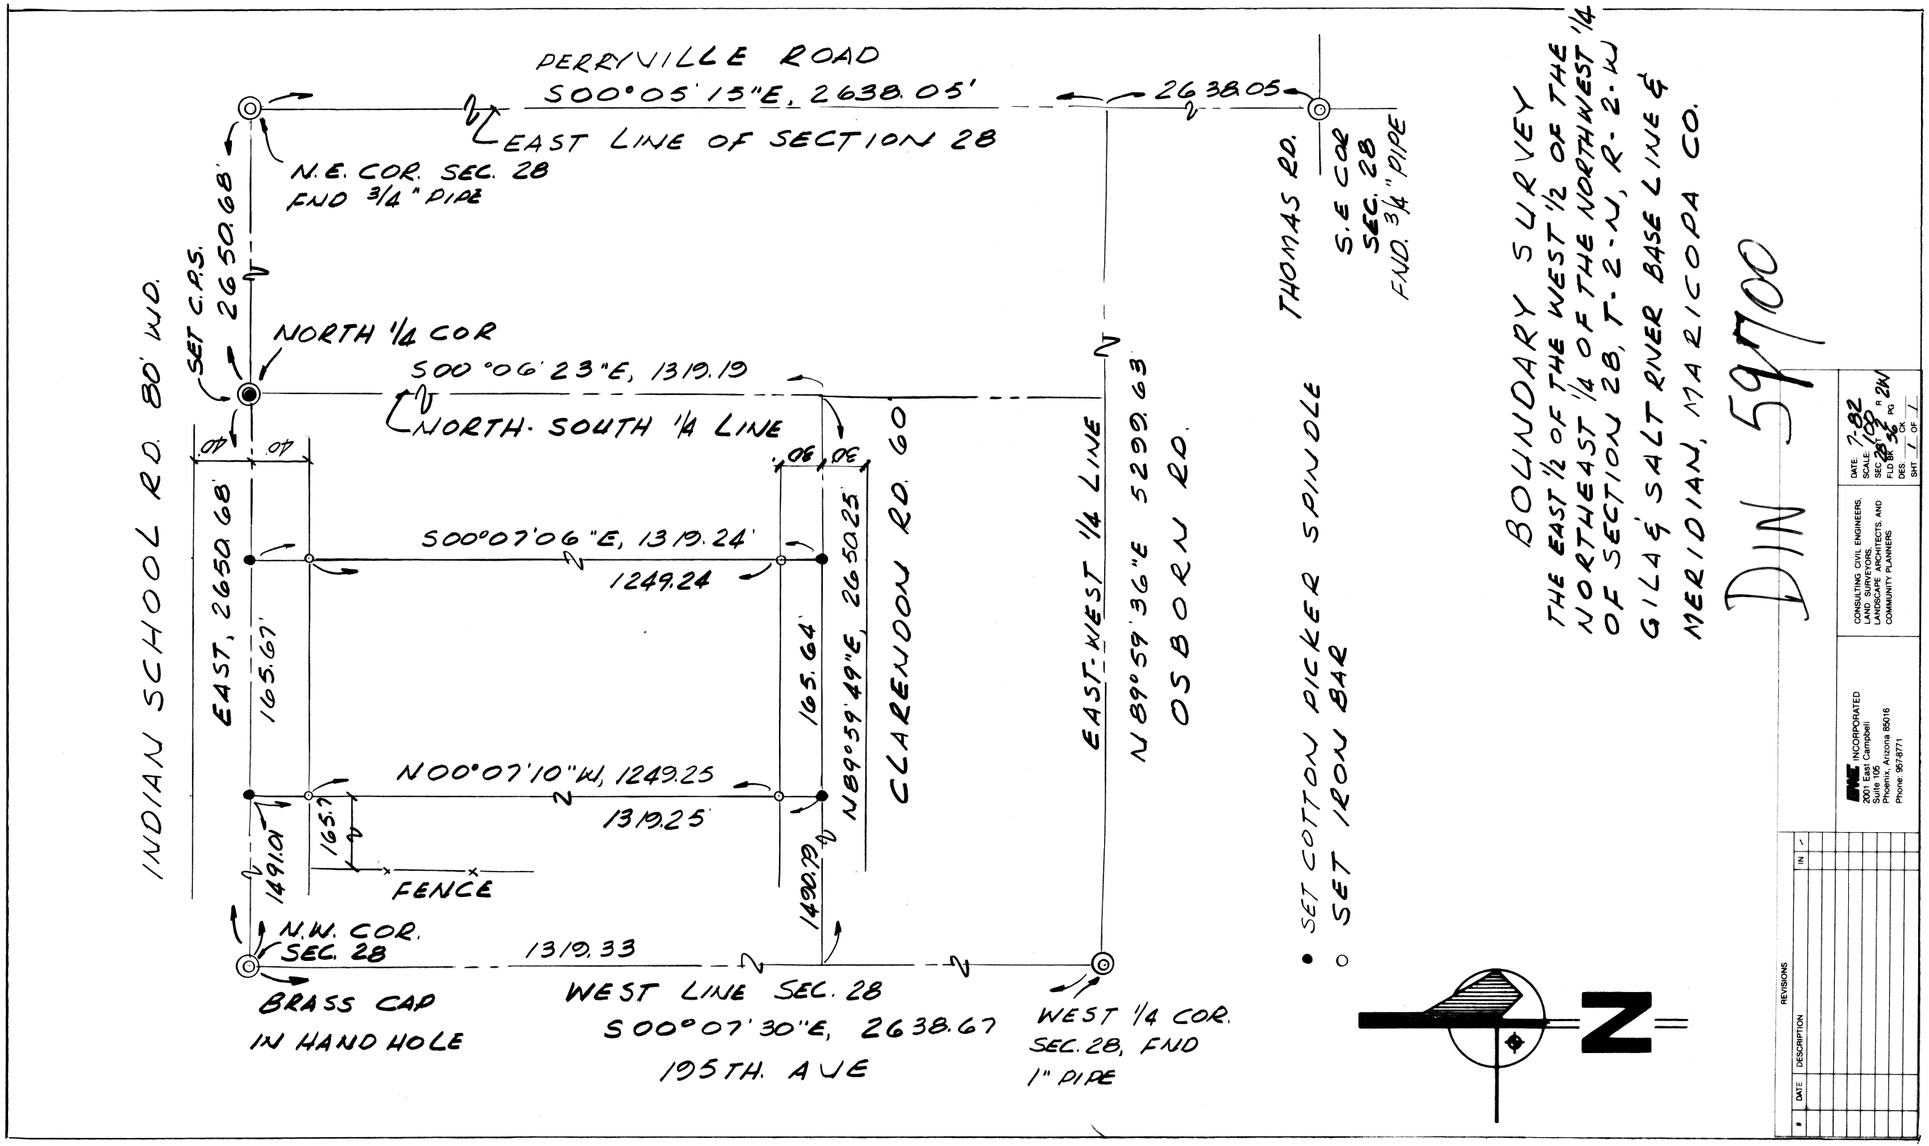
PERRYVILLE ROAD
S00°05'15"E, 2638.05'
2638.05
EAST LINE OF SECTION 28
N.E. COR. SEC. 28
FND 3/4" PIPE
THOMAS RD.
S.E COR
SEC. 28
FND. 3/4" PIPE
INDIAN SCHOOL RD. 80' WD.
SET C.P.S.
2650.68'
NORTH 1/4 COR
S00°06'23"E, 1319.19
NORTH-SOUTH 1/4 LINE
40'
40'
30'
30'
EAST, 2650.68'
165.67'
S00°07'06"E, 1319.24'
1249.24
165.64'
N89°59'49"E, 2650.25'
CLARENDON RD. 60'
EAST-WEST 1/4 LINE
N89°59'36"E 5299.63
OSBORN RD.
N00°07'10"W, 1249.25
1319.25'
165.7
1491.01
1490.79
FENCE
N.W. COR.
SEC. 28
1319.33
BRASS CAP
IN HAND HOLE
WEST LINE SEC. 28
S00°07'30"E, 2638.67
195TH. AVE
WEST 1/4 COR.
SEC. 28, FND
1" PIPE
• SET COTTON PICKER SPINDLE
○ SET IRON BAR
N
BOUNDARY SURVEY
THE EAST 1/2 OF THE WEST 1/2 OF THE
NORTHEAST 1/4 OF THE NORTHWEST 1/4
OF SECTION 28, T-2-N, R-2-W
GILA & SALT RIVER BASE LINE &
MERIDIAN, MARICOPA CO.
DIN 59700
#8340
DATE: 7-82
SCALE: 100
SEC 28 T 2 N R 2W
FLD BK 36 PG
DES: CK
SHT 1 OF 1
CONSULTING CIVIL ENGINEERS,
LAND SURVEYORS,
LANDSCAPE ARCHITECTS, AND
COMMUNITY PLANNERS
INCORPORATED
2001 East Campbell
Suite 105
Phoenix, Arizona 85016
Phone: 957-8771
REVISIONS
DATE DESCRIPTION IN