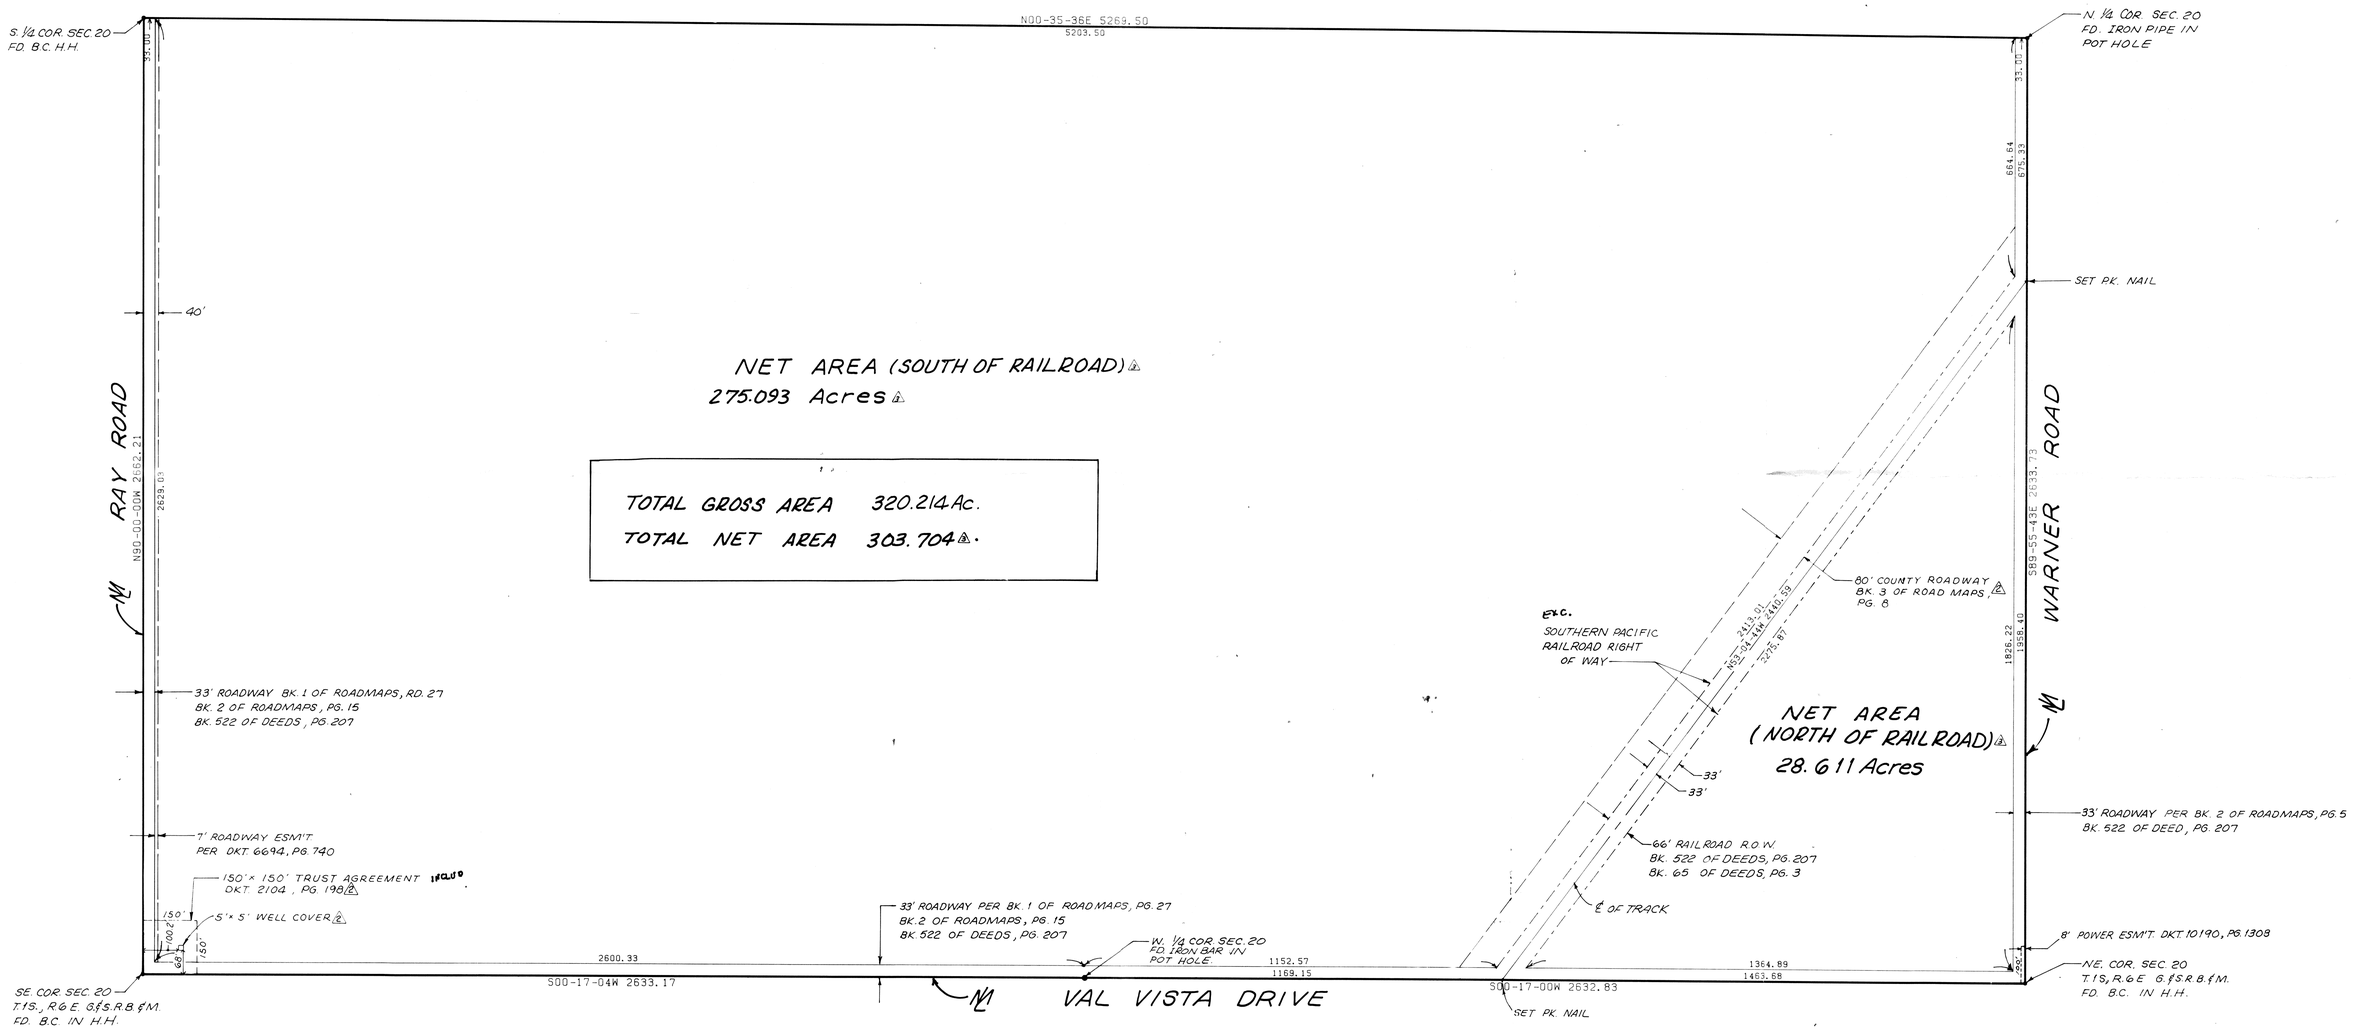

SCALE: 1" = 200'

0 200 400 600

LEGAL DESCRIPTION

THE EAST HALF OF SECTION 20, TOWNSHIP 1 SOUTH, RANGE 6 EAST, GILA AND SALT RIVER BASE AND MERIDIAN, MARICOPA COUNTY, ARIZONA.

CERTIFICATION

I, _____, HEREBY CERTIFY THAT I AM A REGISTERED LAND SURVEYOR OF THE STATE OF ARIZONA; THAT THIS MAP, CONSISTING OF 1 SHEET, CORRECTLY REPRESENTS A SURVEY MADE UNDER MY SUPERVISION DURING THE MONTH OF _____, 1984; THAT THE SURVEY IS TRUE AND COMPLETE AS SHOWN; THAT ALL THE MONUMENTS SHOWN ACTUALLY EXIST AS SHOWN; THAT THEIR POSITIONS ARE CORRECTLY SHOWN AND THAT SAID MONUMENTS ARE SUFFICIENT TO ENABLE THE SURVEY TO BE RETRACED.

_____
REGISTERED LAND SURVEYOR

NET AREA IS GROSS AREA LESS ROADWAY AND RAILROAD RIGHT OF WAYS & EASEMENTS

BOUNDARY SURVEY - WARNER RD. & VAL VISTA DR.

DIN 59707

△1 REVISED NET AREA & NET USEABLE AREA - T.V.C. - 7-5-84
△2 MISC. ADDITIONS - D.D.D. - 9-18-84
△3 REVISED NET AREA - J.P.M. - 10-04-84

COE & VAN LOO CONSULTING ENGINEERS INC. PHOENIX ARIZONA

1051-01