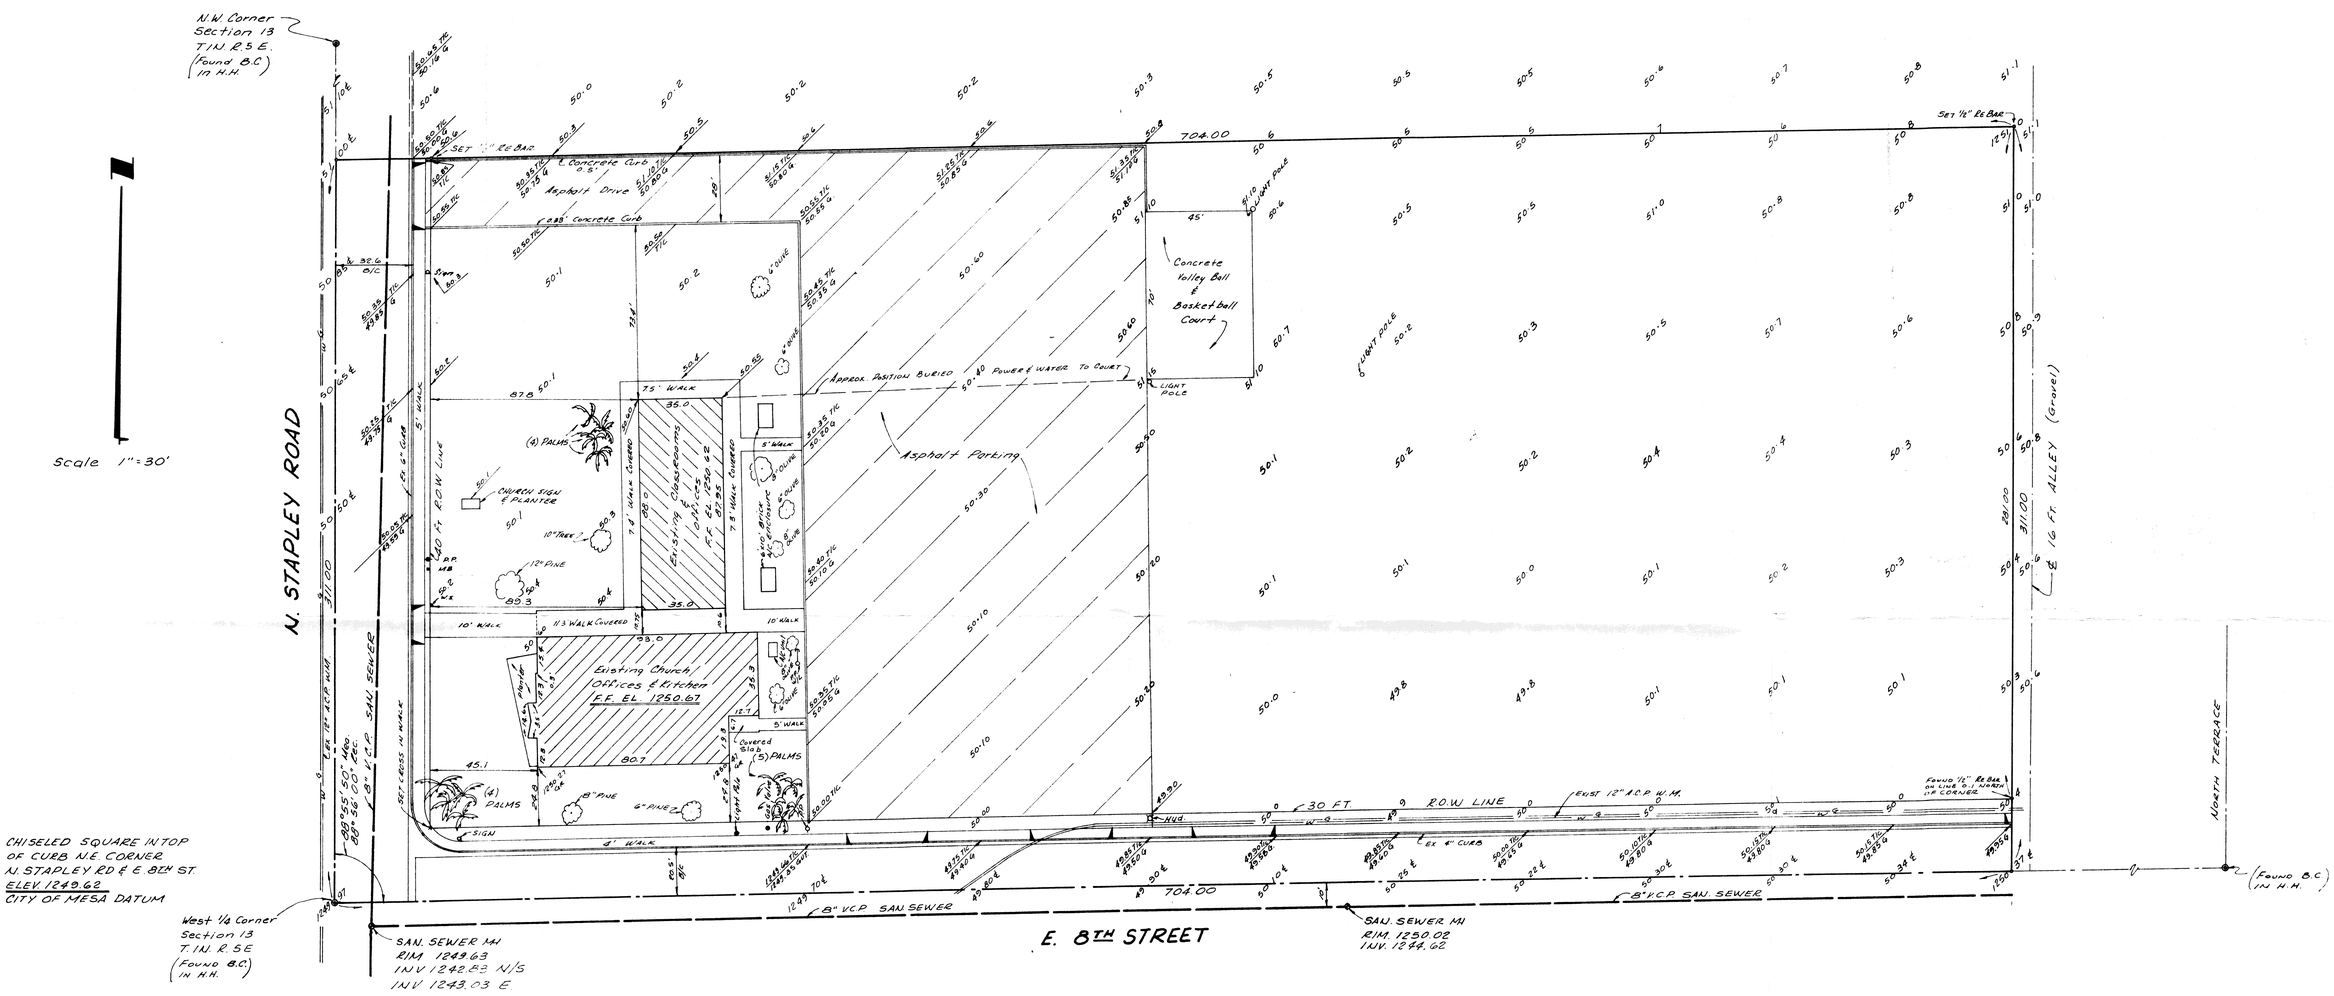

LEGEND

50' EXISTING GRADE

T/C TOP OF CURB

G. GUTTER

PP. POWER POLE

NOTES:

1. UTITILITIES SHOWN WERE TAKEN IN PART FROM CITY OF MESA RECORDS AND THERE IS NO GUARANTEE THAT THEY ARE IN THE LOCATION SHOWN IN THESE RECORDS.

ARCHITECTURAL SURVEY

PART OF NW 1/4 SEC. 13 T.1N.R.5E.,
GILA & SALT RIVER BASE & MERIDIAN
MARICOPA COUNTY, ARIZONA

DIN 59711

SURVEY FOR:
ST. LUKE'S LUTHERAN CHURCH
807 NORTH STAPLEY DRIVE
MESA, ARIZONA

LEGAL DESCRIPTION

THE SOUTH 311 FT. OF THE WEST 704 FT. OF THE N.W. 1/4 OF SECTION 13, T. 1 N. R. 5 E., OF THE GILA & SALT RIVER BASE & MERIDIAN, MARICOPA COUNTY, ARIZONA.

EXCEPT THE SOUTH 30 FT. & THE WEST 40 FT. TAKEN FOR ROAD PURPOSES.

CHARLES G. MELCHING
REGISTERED LAND SURVEYOR
2557 E. ENCANTO ST.
MESA, ARIZONA 85203

11-8-78 Job No. 78001
11-17-78