REPORT OF SURVEY
FOR
MR. & MRS. LAWTON H. CHAMPIE
MORRISTOWN, ARIZONA
OF

PARCELS OF LAND LYING IN THE NE¼, SEC. 21 AND THE W½, SEC. 22, ALL IN T. 8 N., R. 1 W., G. & S. R. B. & M., YAVAPAI CO., ARIZ. AS SHOWN HEREON.

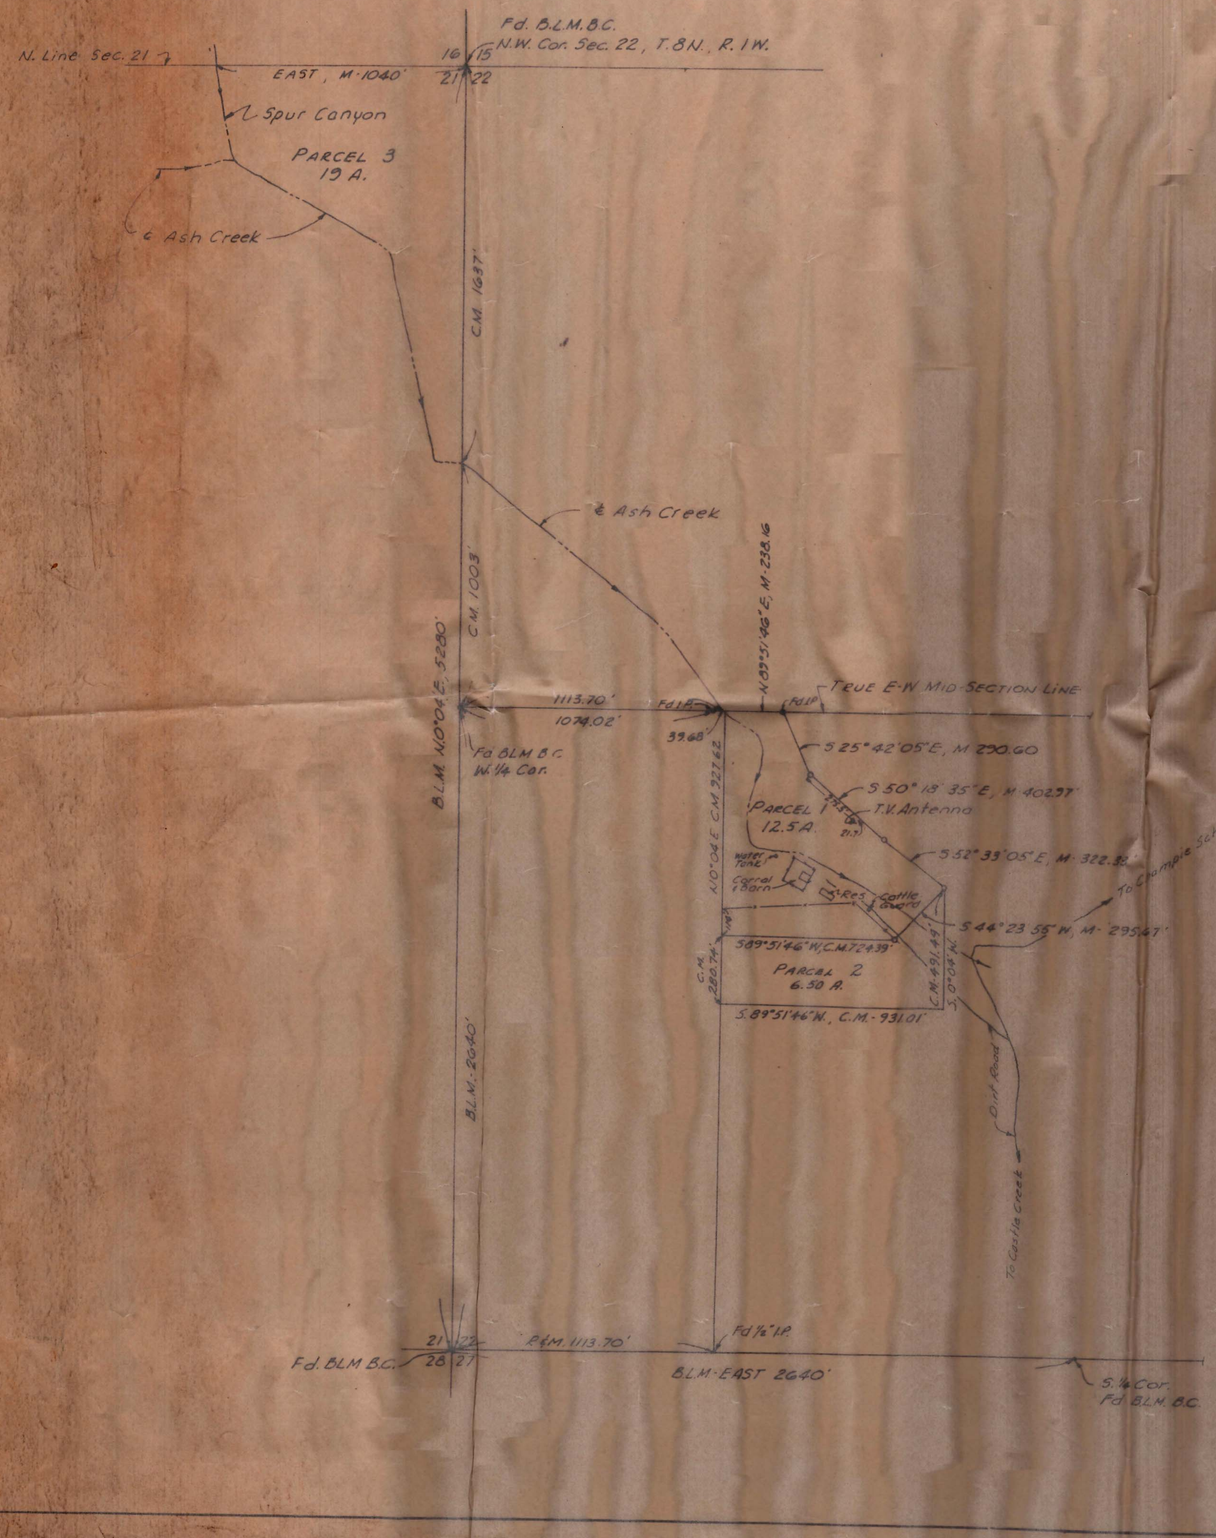

Scale: 1" = 300'

- ○ - ½" Iron Pipe Set
- ● - Mon. Fd as Noted
- M - Measured In Field
- CM - Calculated Measured
- R - Yavapai County Records
- BLM - U.S. Bureau of Land Management Records

Note: The portion of Ash Creek lying in the N.E.¼ Sec. 21 and the N.W.¼ Sec. 22 is located from a control line triangulated from measured distance shown along the East-West Mid-line of Sec. 22.

Note: The Dirt Road And That Portion Of Ash Creek S.E.¼ Of Parcel No. 1 Is Approximate Location From Crown King, S.E., Quadrangle Map (Preliminary Only).

EXCHANGE

Doss To CHAMPIE	Parcel 1
Doss To CHAMPIE	Parcel 2
CHAMPIE To Doss	Parcel 3

CERTIFICATION: The field work for the survey shown hereon was done by me in Sept., 1962 and July, 1968. Parcel 2 was added in Jan., 1971 and the final preparation of this plat was done in April, 1971

Eugene R. Keller

REGISTERED LAND SURVEYOR CERTIFICATE NO. 5081 EUGENE R. KELLER SCOTTSDALE ARIZONA U.S.A. oct 31 '71

DIN 59716

ARIZONA SURVEYING SERVICE
5704 N. 27th AVENUE, PHOENIX, ARIZONA

DRAWING NO. L-1628-A

Champie & B Road

Champie Road