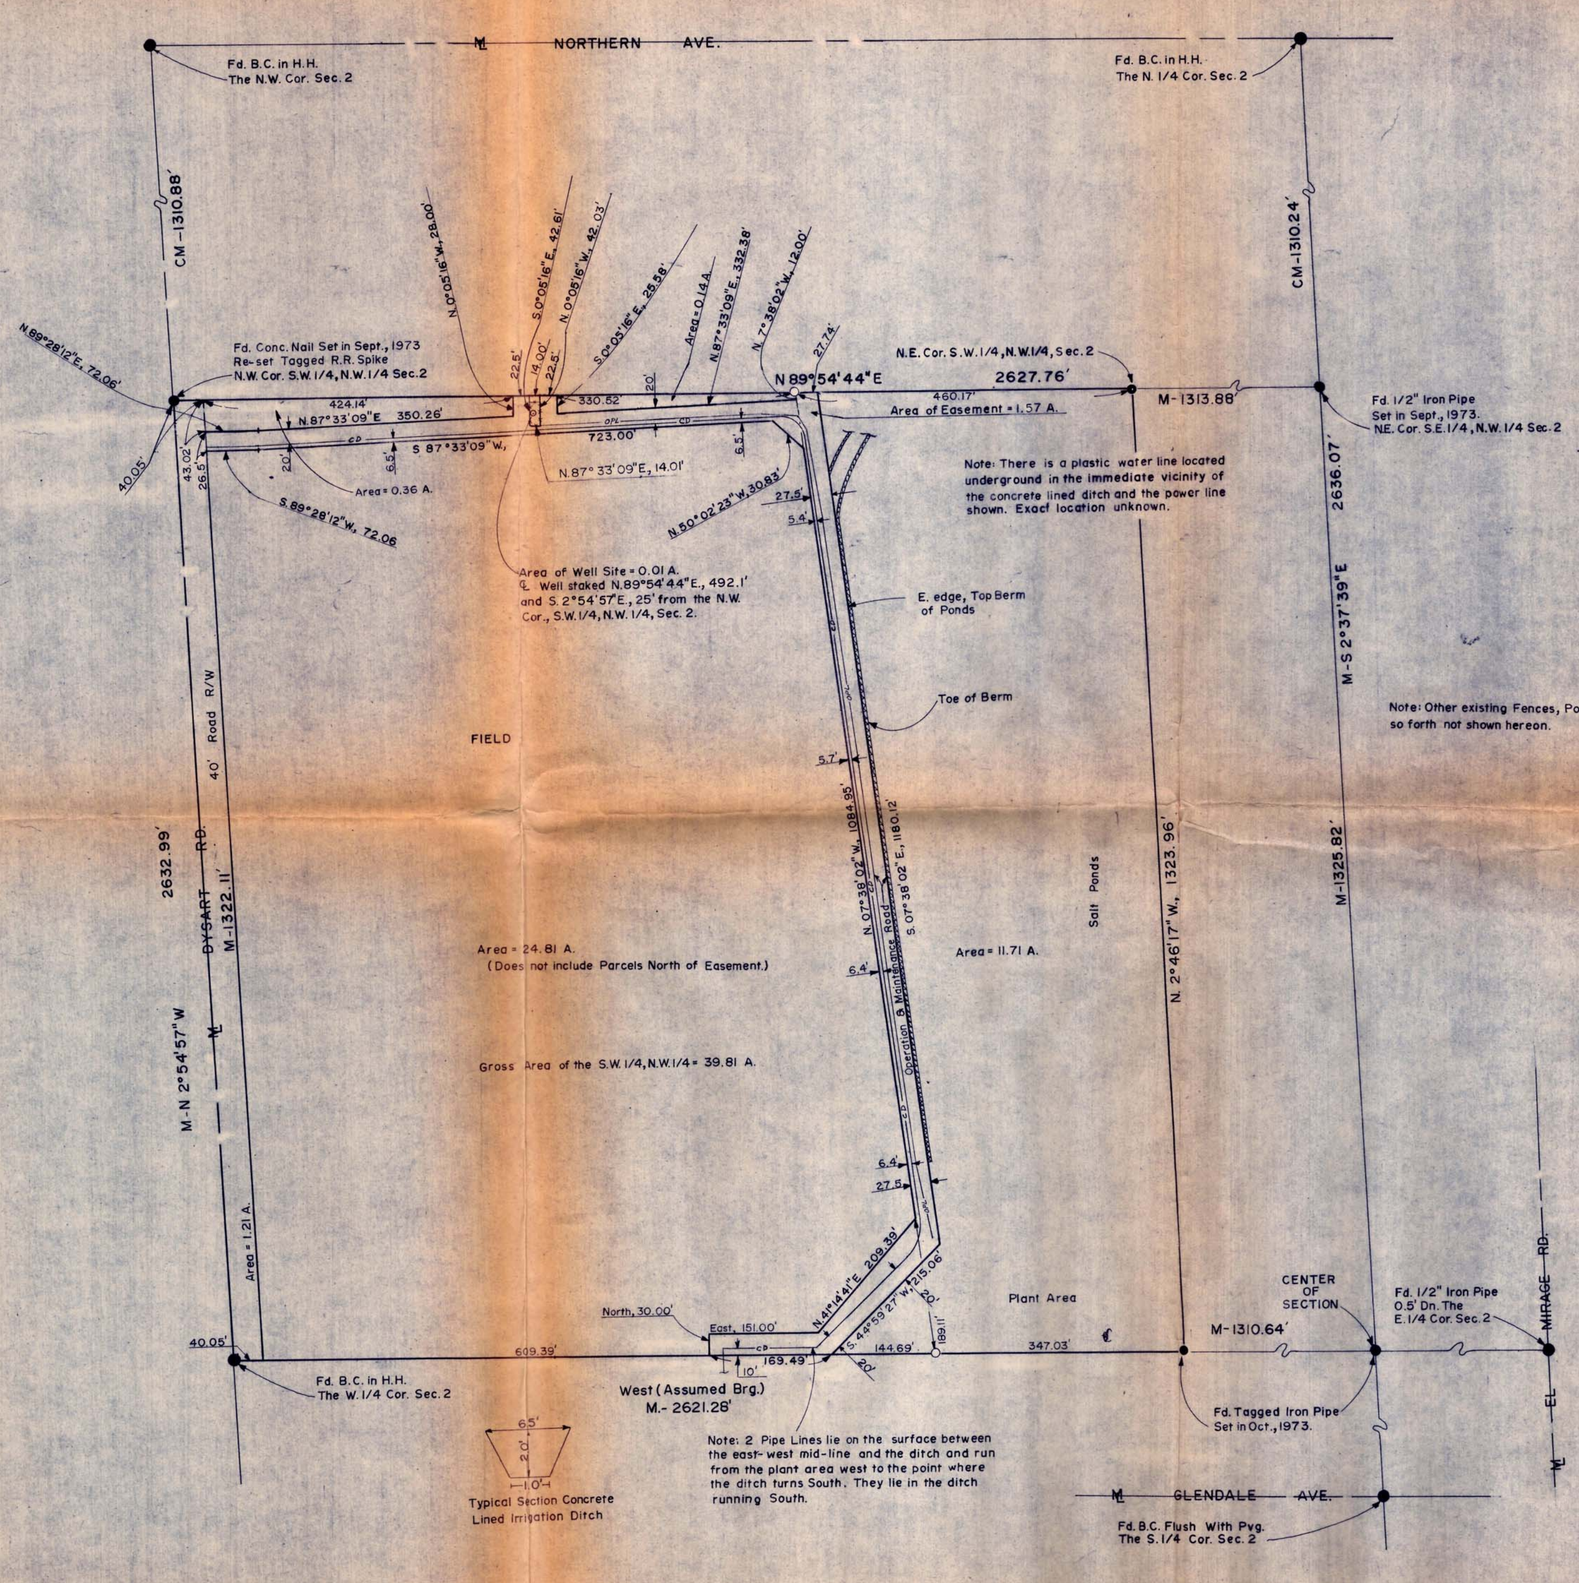

REPORT OF SURVEY

OF

The S.W.1/4, N.W.1/4, Sec. 2, T.2N.,
R.1W. G.& S.R.B.& M., Mar., Co., Az.

FOR

ROACH & BAKER
7033 N. Dysart Rd.
Glendale, Arizona

N

Scale: 1" = 100'

LEGEND

- ● = Monument Found
- ● = Iron Pipe or Iron Bar Found
- ○ = 1/2" I.D. Iron Pipe Tagged L.S. 1681 Set This Survey
- R = Data From Maricopa County Records
- CR = Calculated From R
- M = Measured in Field
- CM = Calculated From M
- = Wire or Wood Fence
- = Chain Link Fence
- = Block or Stone Wall
- —CD— ℄ Concr. Lined Ditch
- —OPL— Overhead Power Line on 4"x 4" Posts

DIN 59720

CERTIFICATION: This will certify that the survey shown hereon was done under my supervision during the month of Sept., 1973 & Feb., 1975.

Eugene A. Shelley 3/14/75

ARIZONA SURVEYING SERVICE
2802 W. SOLANO DR. N., PHOENIX, ARIZONA
Drawing No. L-75-2823 Phone: 242-0539