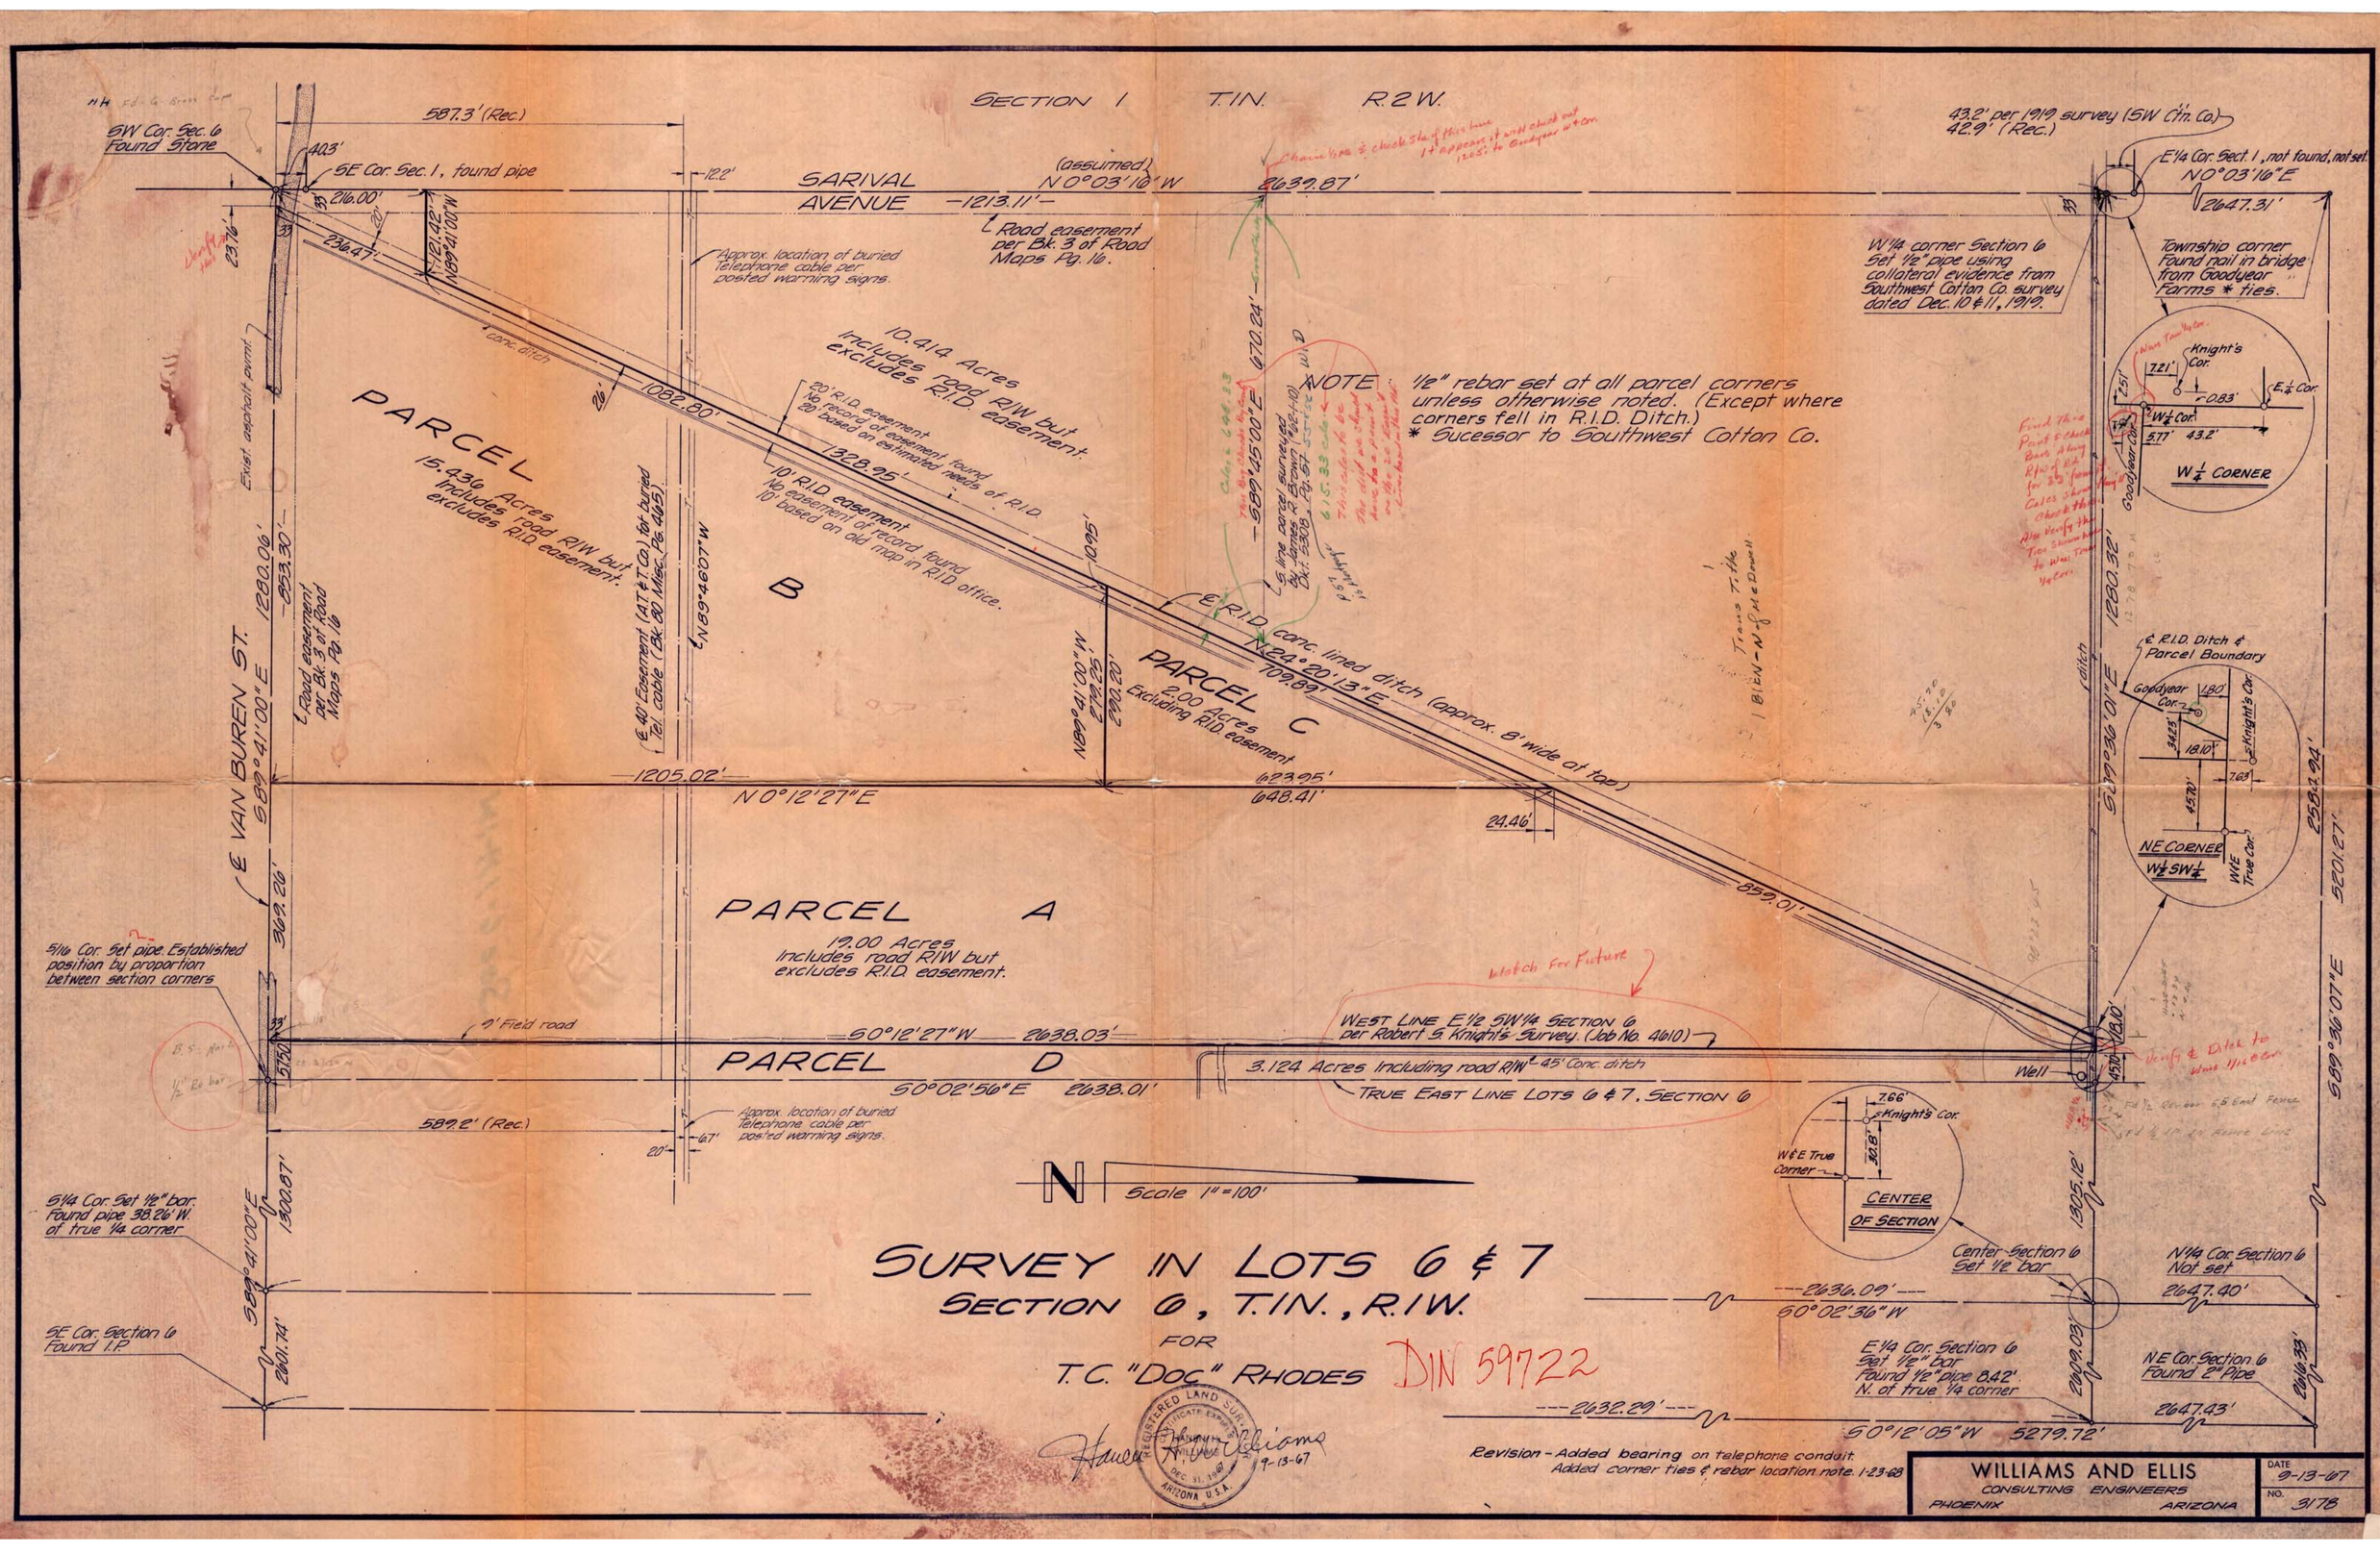
SECTION 1 T.1N. R.2W.
SARIVAL AVENUE
SW Cor. Sec. 6 Found Stone
SE Cor. Sec. 1, found pipe
E 1/4 Cor. Sect. 1, not found, not set
Township corner Found nail in bridge from Goodyear Farms * ties.
W 1/4 corner Section 6 Set 1/2" pipe using collateral evidence from Southwest Cotton Co. survey dated Dec. 10 & 11, 1919.
NOTE: 1/2" rebar set at all parcel corners unless otherwise noted. (Except where corners fell in R.I.D. Ditch.)
* Sucessor to Southwest Cotton Co.
PARCEL B
10.414 Acres Includes road R/W but excludes R.I.D. easement.
PARCEL C
2.00 Acres Excluding R.I.D. easement
PARCEL A
12.00 Acres Includes road R/W but excludes R.I.D. easement.
PARCEL D
3.124 Acres Including road R/W & 45' Conc. ditch
WEST LINE E 1/2 SW 1/4 SECTION 6 per Robert S. Knight's Survey (Job No. 4610)
TRUE EAST LINE LOTS 6 & 7, SECTION 6
E VAN BUREN ST.
Scale 1" = 100'
SURVEY IN LOTS 6 & 7
SECTION 6, T.1N., R.1W.
FOR
T.C. "DOC" RHODES
DIN 59722
Revision - Added bearing on telephone conduit
Added corner ties & rebar location note. 1-23-68
WILLIAMS AND ELLIS
CONSULTING ENGINEERS
PHOENIX ARIZONA
DATE 9-13-67
NO. 3178