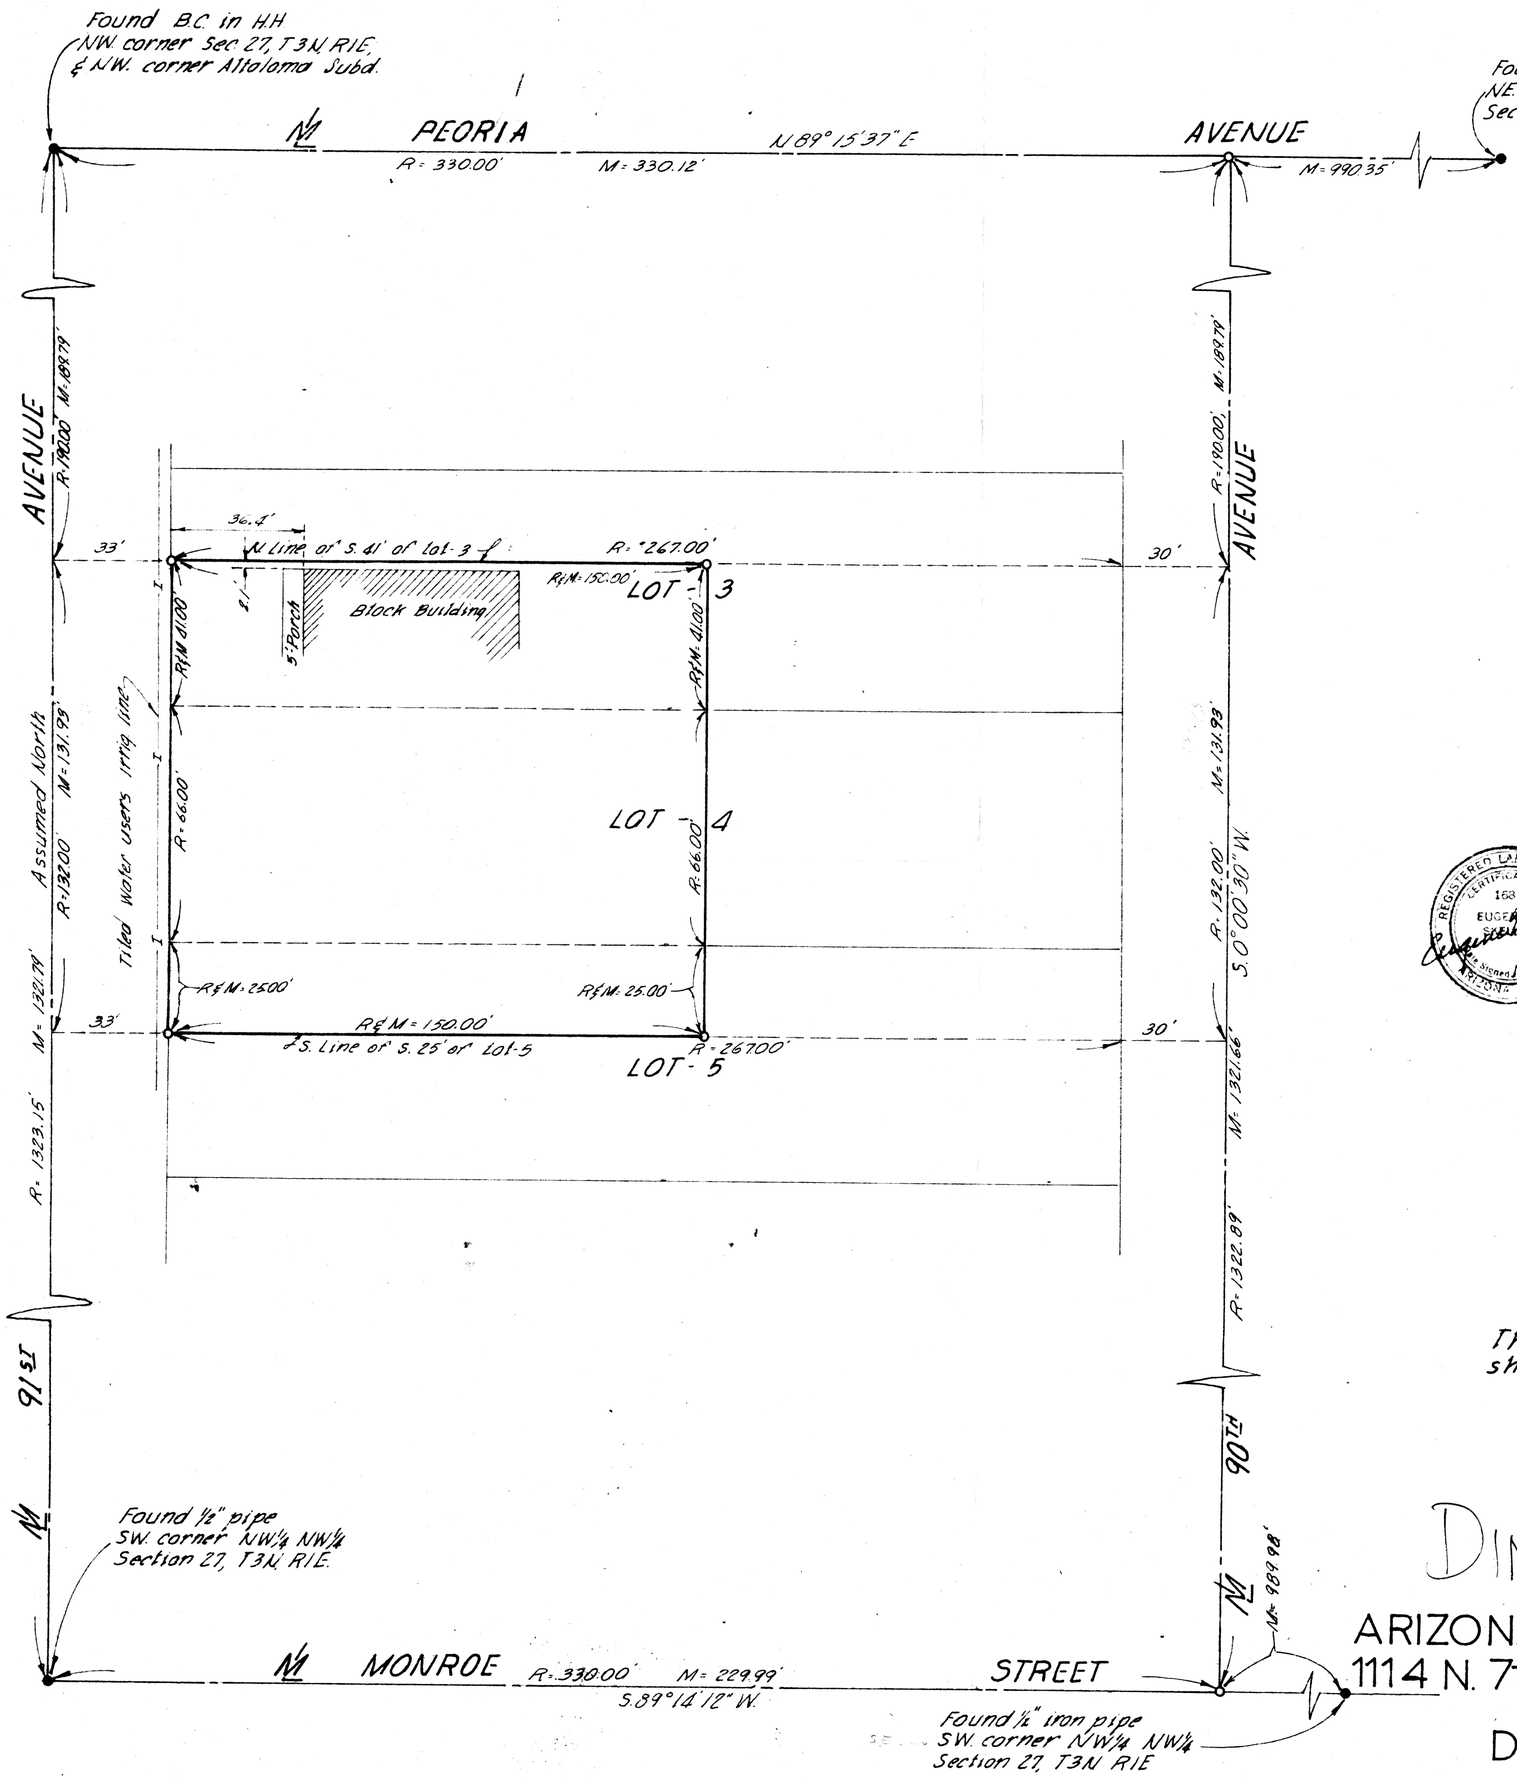

REPORT OF SURVEY
FOR
DAVID THOMAS
P.O. BOX 164
Phoenix, Arizona
of

The West 150' of the following;
the South 41' of lot-3,
all of lot-4 & the
north 25' of lot-5;
Of Alta Loma, Book of Maps-5,
Page 19, M.C.R.

N

REGISTERED LAND SURVEYOR
CERTIFICATE NO. 1681
EUGENE V. SKELLY
Date Signed 12/24/64
ARIZONA U.S.A.

Scale: 1" = 30'
Drawn J.L.S.

LEGEND

o — Set 1/2" pipe
R — Data from Maric. Co. Rec.
M — Measured in field

This will certify that the survey
shown was made by me on Oct. 5 & 7, 1964.

Eugene V. Skelly

DIN 59736

ARIZONA SURVEYING SERVICE
1114 N. 7th St., Phoenix, Arizona

Drawing No. L-64-389