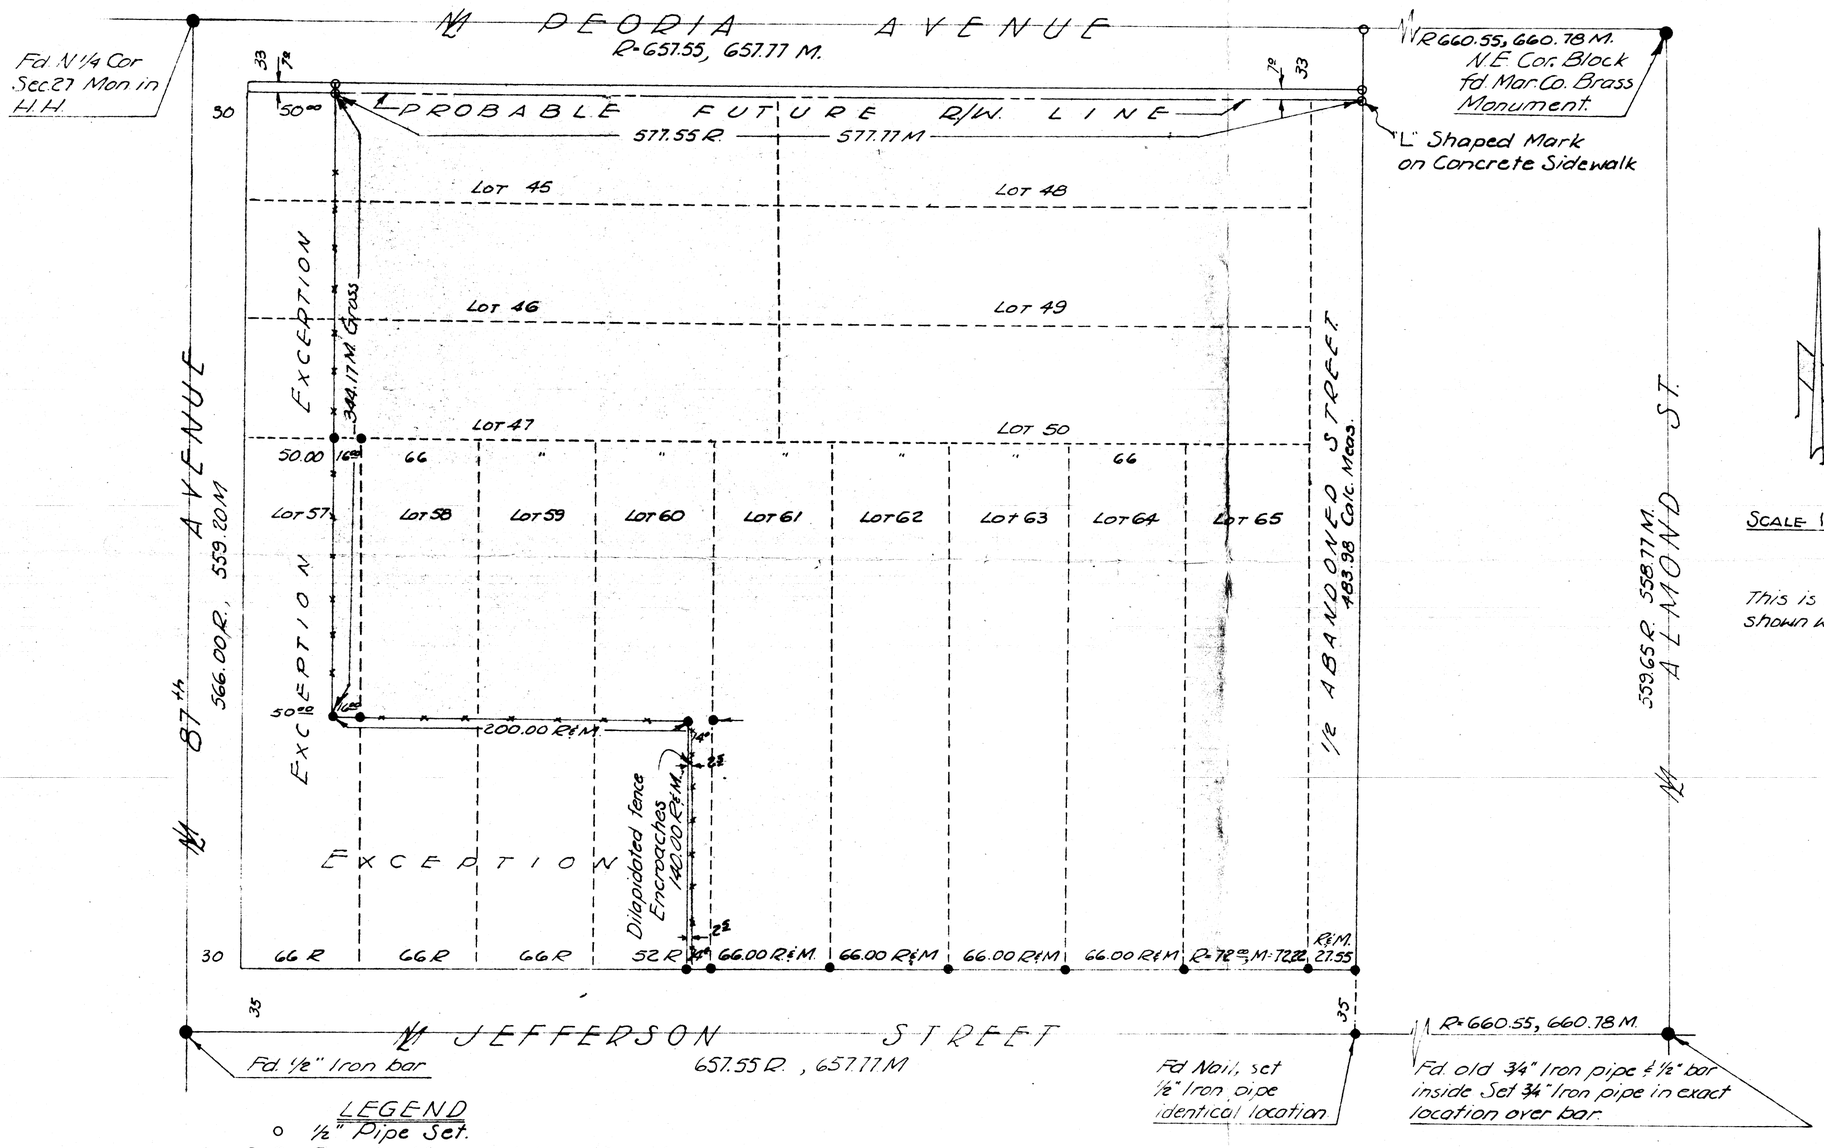

LEGEND

- ○ 1/2" Pipe Set.
- ● ● Survey Mon. or lot cor found.
- R. Recorded Measurement
- M. Field Measured
- ---- Original Subdivision Lines.
- ⌋ Boundary this property.
- —×—×— Fence along ℄

SCALE 1" = 60'

This is to certify that the survey of the premises here shown was made by me during July 1963

Eugene V. Skelley

REGISTERED LAND SURVEYOR
ARIZONA U.S.A.
DEC. 31, 1963

REPORT OF SURVEY

Of lots 45, 46, 47 Exc. the W. 50 feet; Lots 48, 49, 50; the E. 16 feet of Lot 57 Exc. the S. 140 feet; Lot 58, Lot 59 Exc. the S. 140 feet; lot 60 Exc. the W. 52 feet of the S. 140 feet thereof; Lots 61 thru 65 inclusive; The W. 27.55 of the vacated street lying East of & adjacent to lots 48, 49, 50 & 65 of Altaloma, a subdivision of part of Sec. 27, T.3N., R.1E., G&S.R.B&M in Maricopa Co., Arizona, as recorded in Book 5, P.19 M.C.R.

FOR: St CHARLES BORROMEO
Catholic Parish, 302 W. Peoria Ave
Peoria, Arizona.

DIN 54737

PROJECT L-63-325 ARIZONA SURVEYING SERVICE
2802 W. SOLANO DR. N., PHOENIX, ARIZONA.