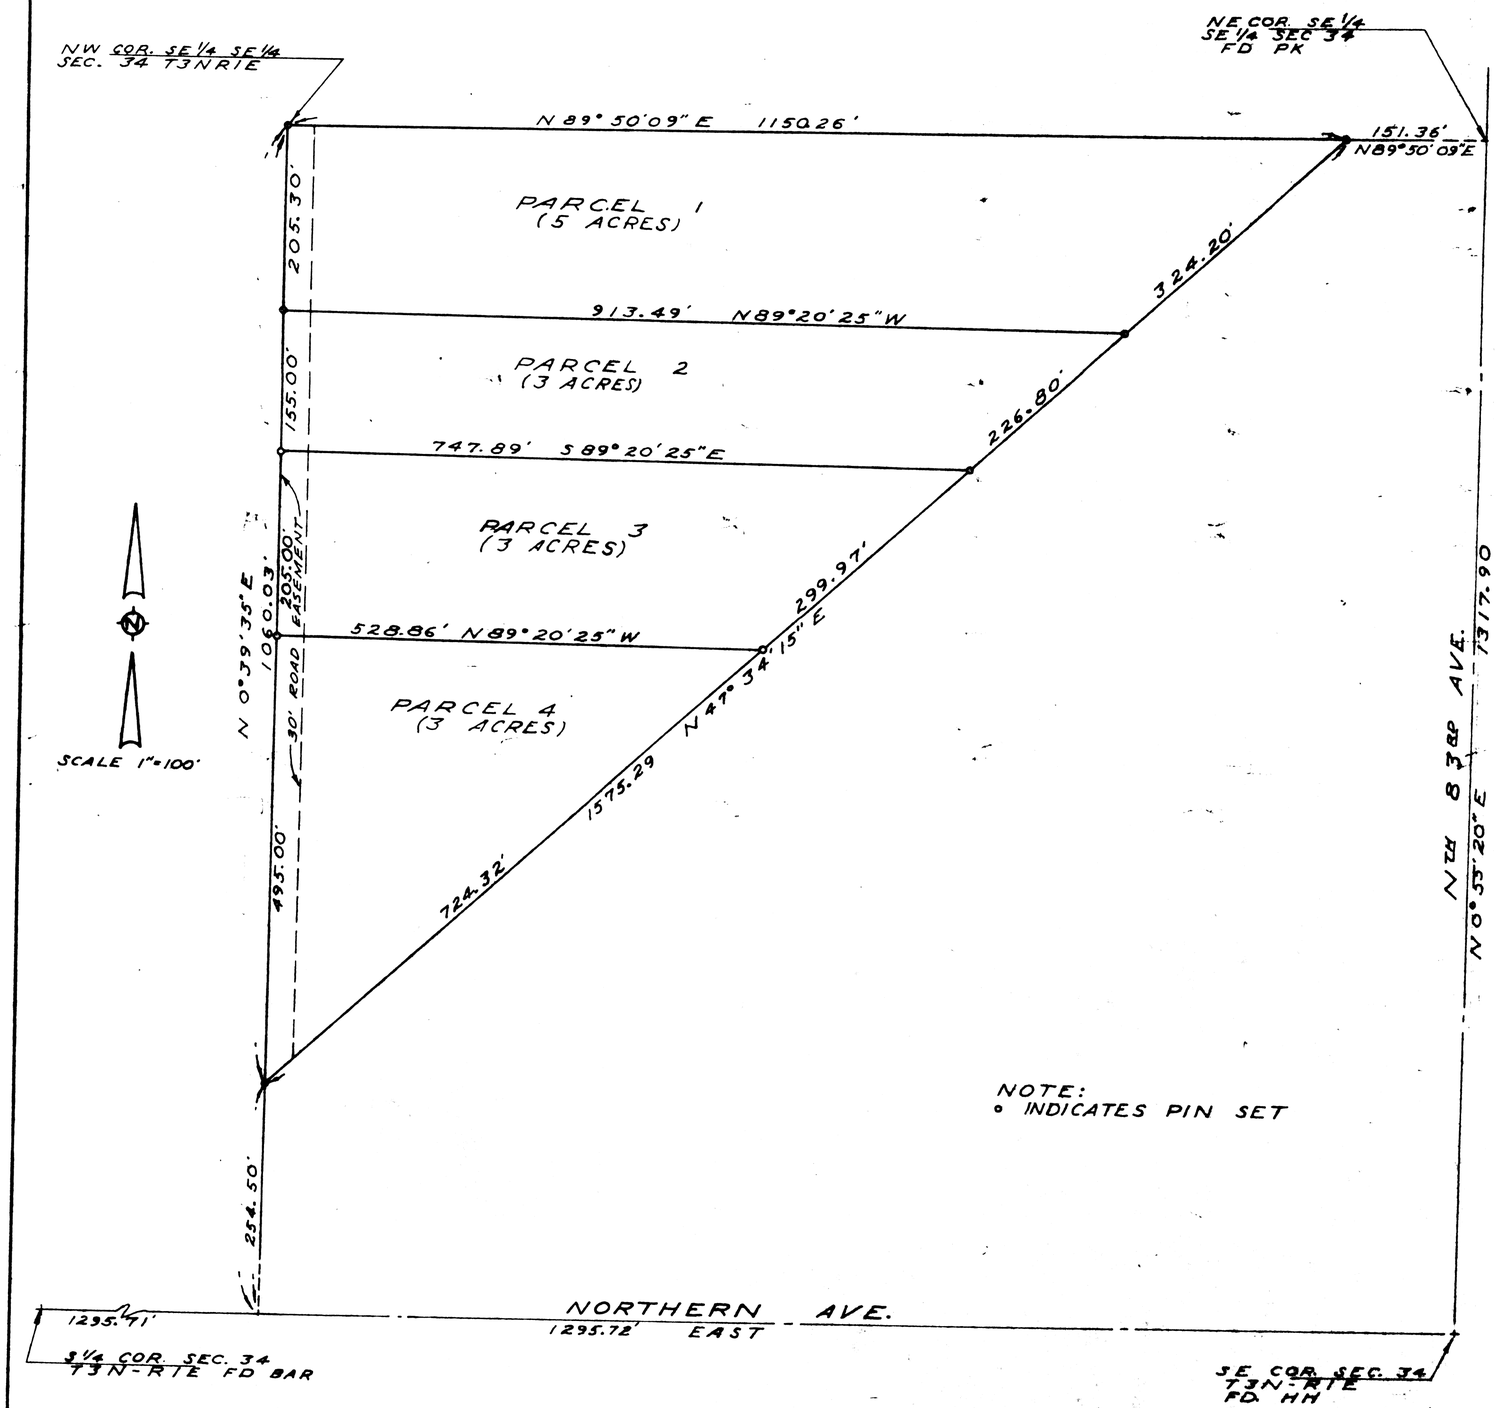

SURVEY OF PART OF
SE 1/4 SE 1/4 SECTION 34
T3N-R1E G&SRB&M
MARICOPA COUNTY
ARIZONA

BY

LAND SURVEY SERVICE
1806-B W. CAMELBACK
PHOENIX, ARIZONA
937-5282

LEGAL DESCRIPTIONS

PARCEL 1: BEGIN AT N.E. COR. SE 1/4 SE 1/4 SECTION 34, T3N-R1E; THENCE S 89° 50' 09" W 151.36' ALONG THE NORTH LINE OF SAID S.E. 1/4 S.E. 1/4 TO THE TRUE POINT OF BEGINNING; THENCE S 89° 50' 09" W 1150.26' ALONG NORTH LINE OF SAID S.E. 1/4 S.E. 1/4; THENCE S 0° 39' 35" W 205.30' ALONG THE WEST LINE OF SAID S.E. 1/4 S.E. 1/4 SECT. 34; THENCE S 89° 20' 25" E 913.49'; THENCE N 47° 34' 15" E 324.20' TO THE TRUE POINT OF BEGINNING.

PARCEL 2: BEGIN AT A POINT ON THE WEST LINE OF THE S.E. 1/4 S.E. 1/4 SECTION 34, T3N-R1E, WHICH POINT BEARS S 0° 39' 35" W 205.30' FROM THE N.W. COR. OF S.E. 1/4 SE 1/4 SAID SECT. 34; THENCE S 0° 39' 35" W 155'; THENCE S 89° 20' 25" E 747.89'; THENCE N 47° 34' 15" E 226.80'; THENCE N 89° 20' 25" W 913.49' TO THE WEST LINE SE 1/4 SE 1/4 SECT. 34 T3N-R1E AND POINT OF BEGINNING.

PARCEL 3: BEGIN AT A POINT ON THE WEST LINE OF THE SE 1/4 SE 1/4 SECTION 34, T3N-R1E WHICH POINT BEARS S 0° 39' 35" W 360.30' FROM THE N.W. COR. OF THE SAID SE 1/4 SE 1/4 SECTION 34; THENCE S 0° 39' 35" W 205.00'; THENCE S 89° 20' 25" E 528.86'; THENCE N 47° 34' 15" E 299.97'; THENCE N 89° 20' 25" W 747.89' TO THE WEST LINE OF THE S.E. 1/4 SE 1/4 SECT. 34, T3N-R1E AND THE POINT OF BEGINNING.

PARCEL 4: BEGIN AT A POINT ON THE WEST LINE OF THE S.E. 1/4 S.E. 1/4 OF SECT. 34, T3N-R1E WHICH POINT BEARS S 0° 39' 35" W 565.30' FROM THE N.W. COR. OF THE S.E. 1/4 S.E. 1/4 OF SAID SECT. 34; THENCE S 0° 39' 35" W 495.00'; THENCE N 47° 34' 15" E 724.32'; THENCE N 89° 20' 25" W 528.86' TO THE WEST LINE OF THE S.E. 1/4 SE 1/4 OF SECTION 34, T3N, R1E AND THE TRUE POINT OF BEGINNING.

R.L.S. # 4251

CORRECTION SURVEY

SUPERSEDES SURVEY OF THE SAME LAND
MADE IN NOVEMBER, 1970

DECEMBER 1971

DIN 59752

25-8