Resurvey of a
PORTION of the NW¼ NW¼
Sec. 22, T. 3 N, R 3 E, G&SRB&M
for
Joseph Rabinowitz
June 1957

Scale 1" = 100 ft
S70617

REGISTERED HIGHWAY ENGINEER
CERTIFICATE EXPIRES
WILLIAM T. KEPLINGER
DEC. 31, 1957
ARIZONA, U.S.A.

DIN 59765

DIN # 59765

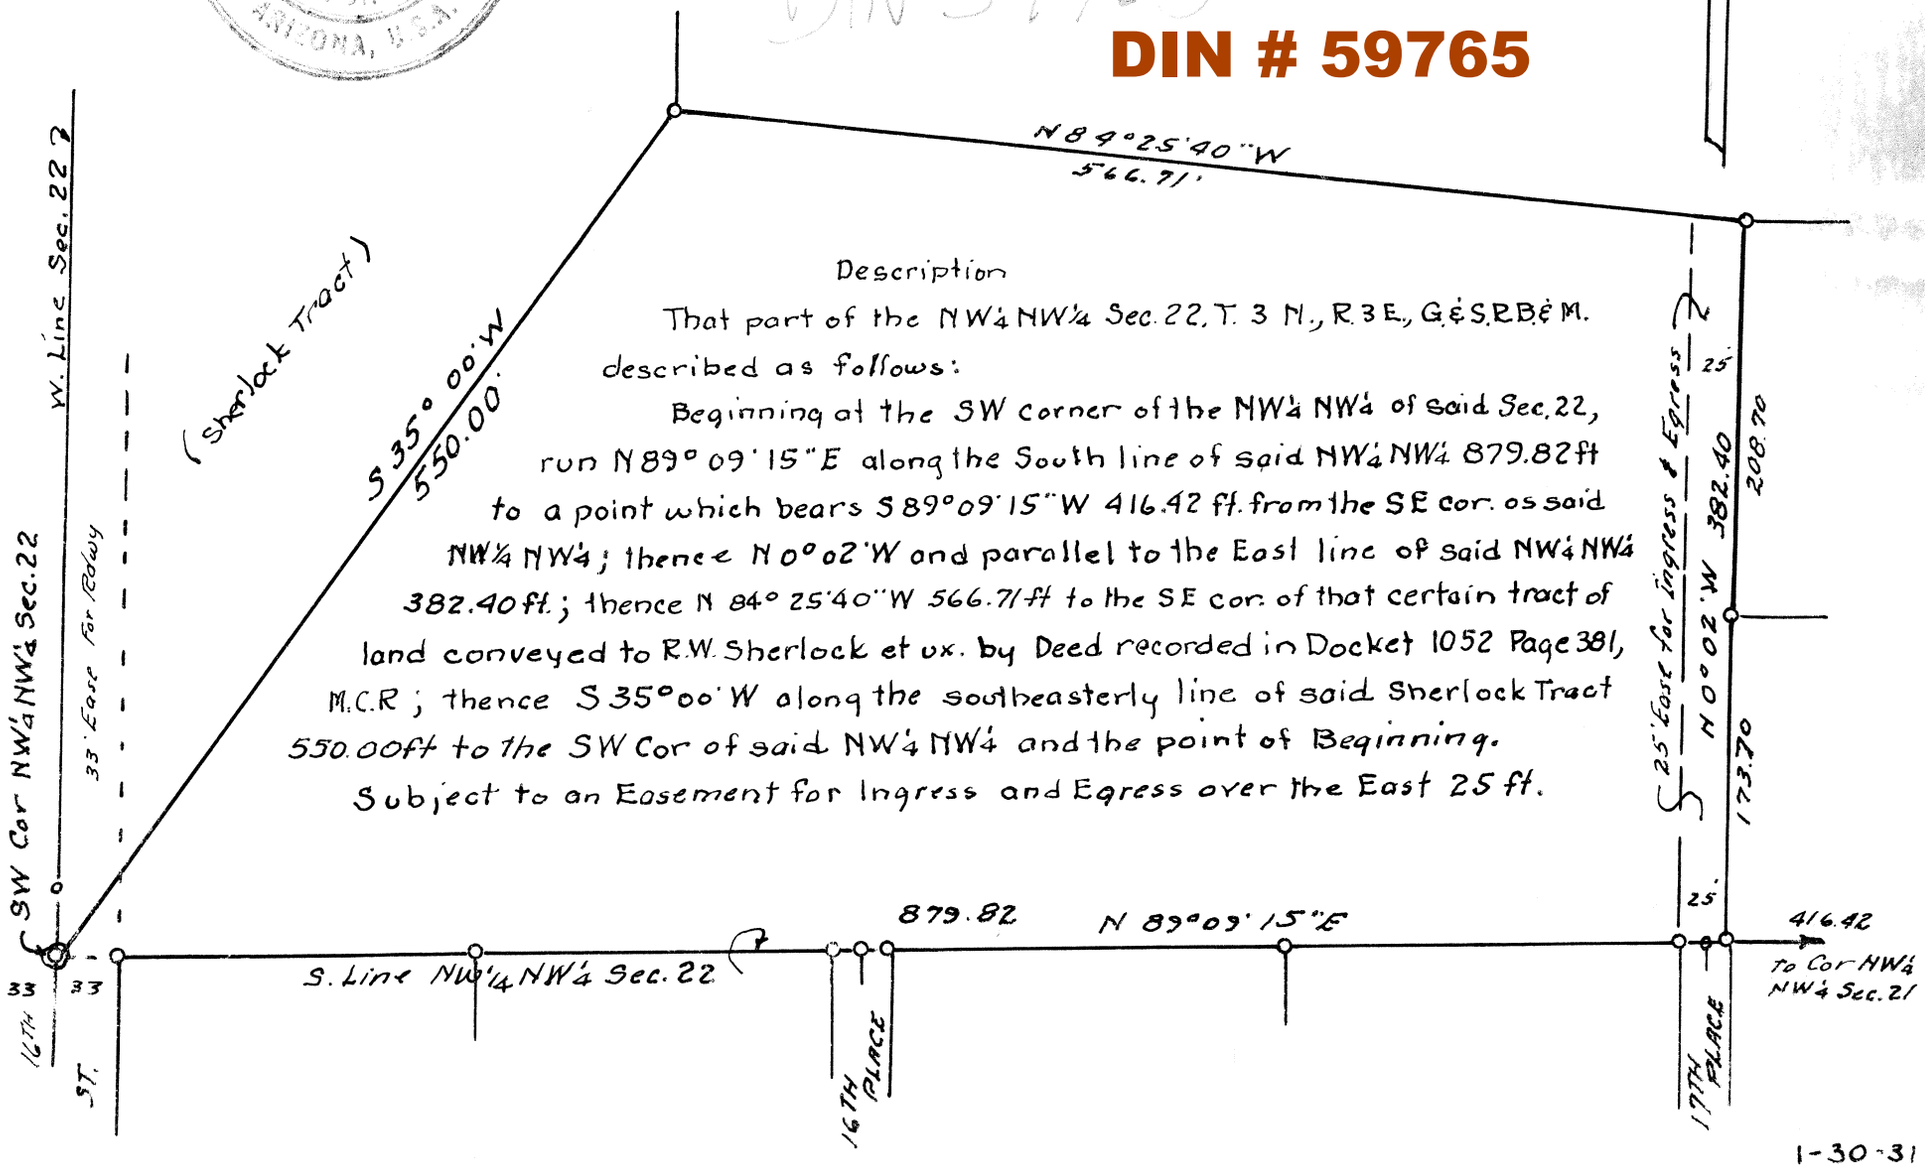

Description

That part of the NW¼ NW¼ Sec. 22, T. 3 N., R. 3 E., G.&S.R.B.&M. described as follows:

Beginning at the SW corner of the NW¼ NW¼ of said Sec. 22, run N 89° 09' 15" E along the South line of said NW¼ NW¼ 879.82 ft to a point which bears S 89°09' 15" W 416.42 ft. from the SE cor. of said NW¼ NW¼; thence N 0° 02' W and parallel to the East line of said NW¼ NW¼ 382.40 ft.; thence N 84° 25' 40" W 566.71 ft to the SE cor. of that certain tract of land conveyed to R.W. Sherlock et ux. by Deed recorded in Docket 1052 Page 381, M.C.R.; thence S 35° 00' W along the southeasterly line of said Sherlock Tract 550.00 ft to the SW Cor of said NW¼ NW¼ and the point of Beginning.

Subject to an Easement for Ingress and Egress over the East 25 ft.

1-30-31