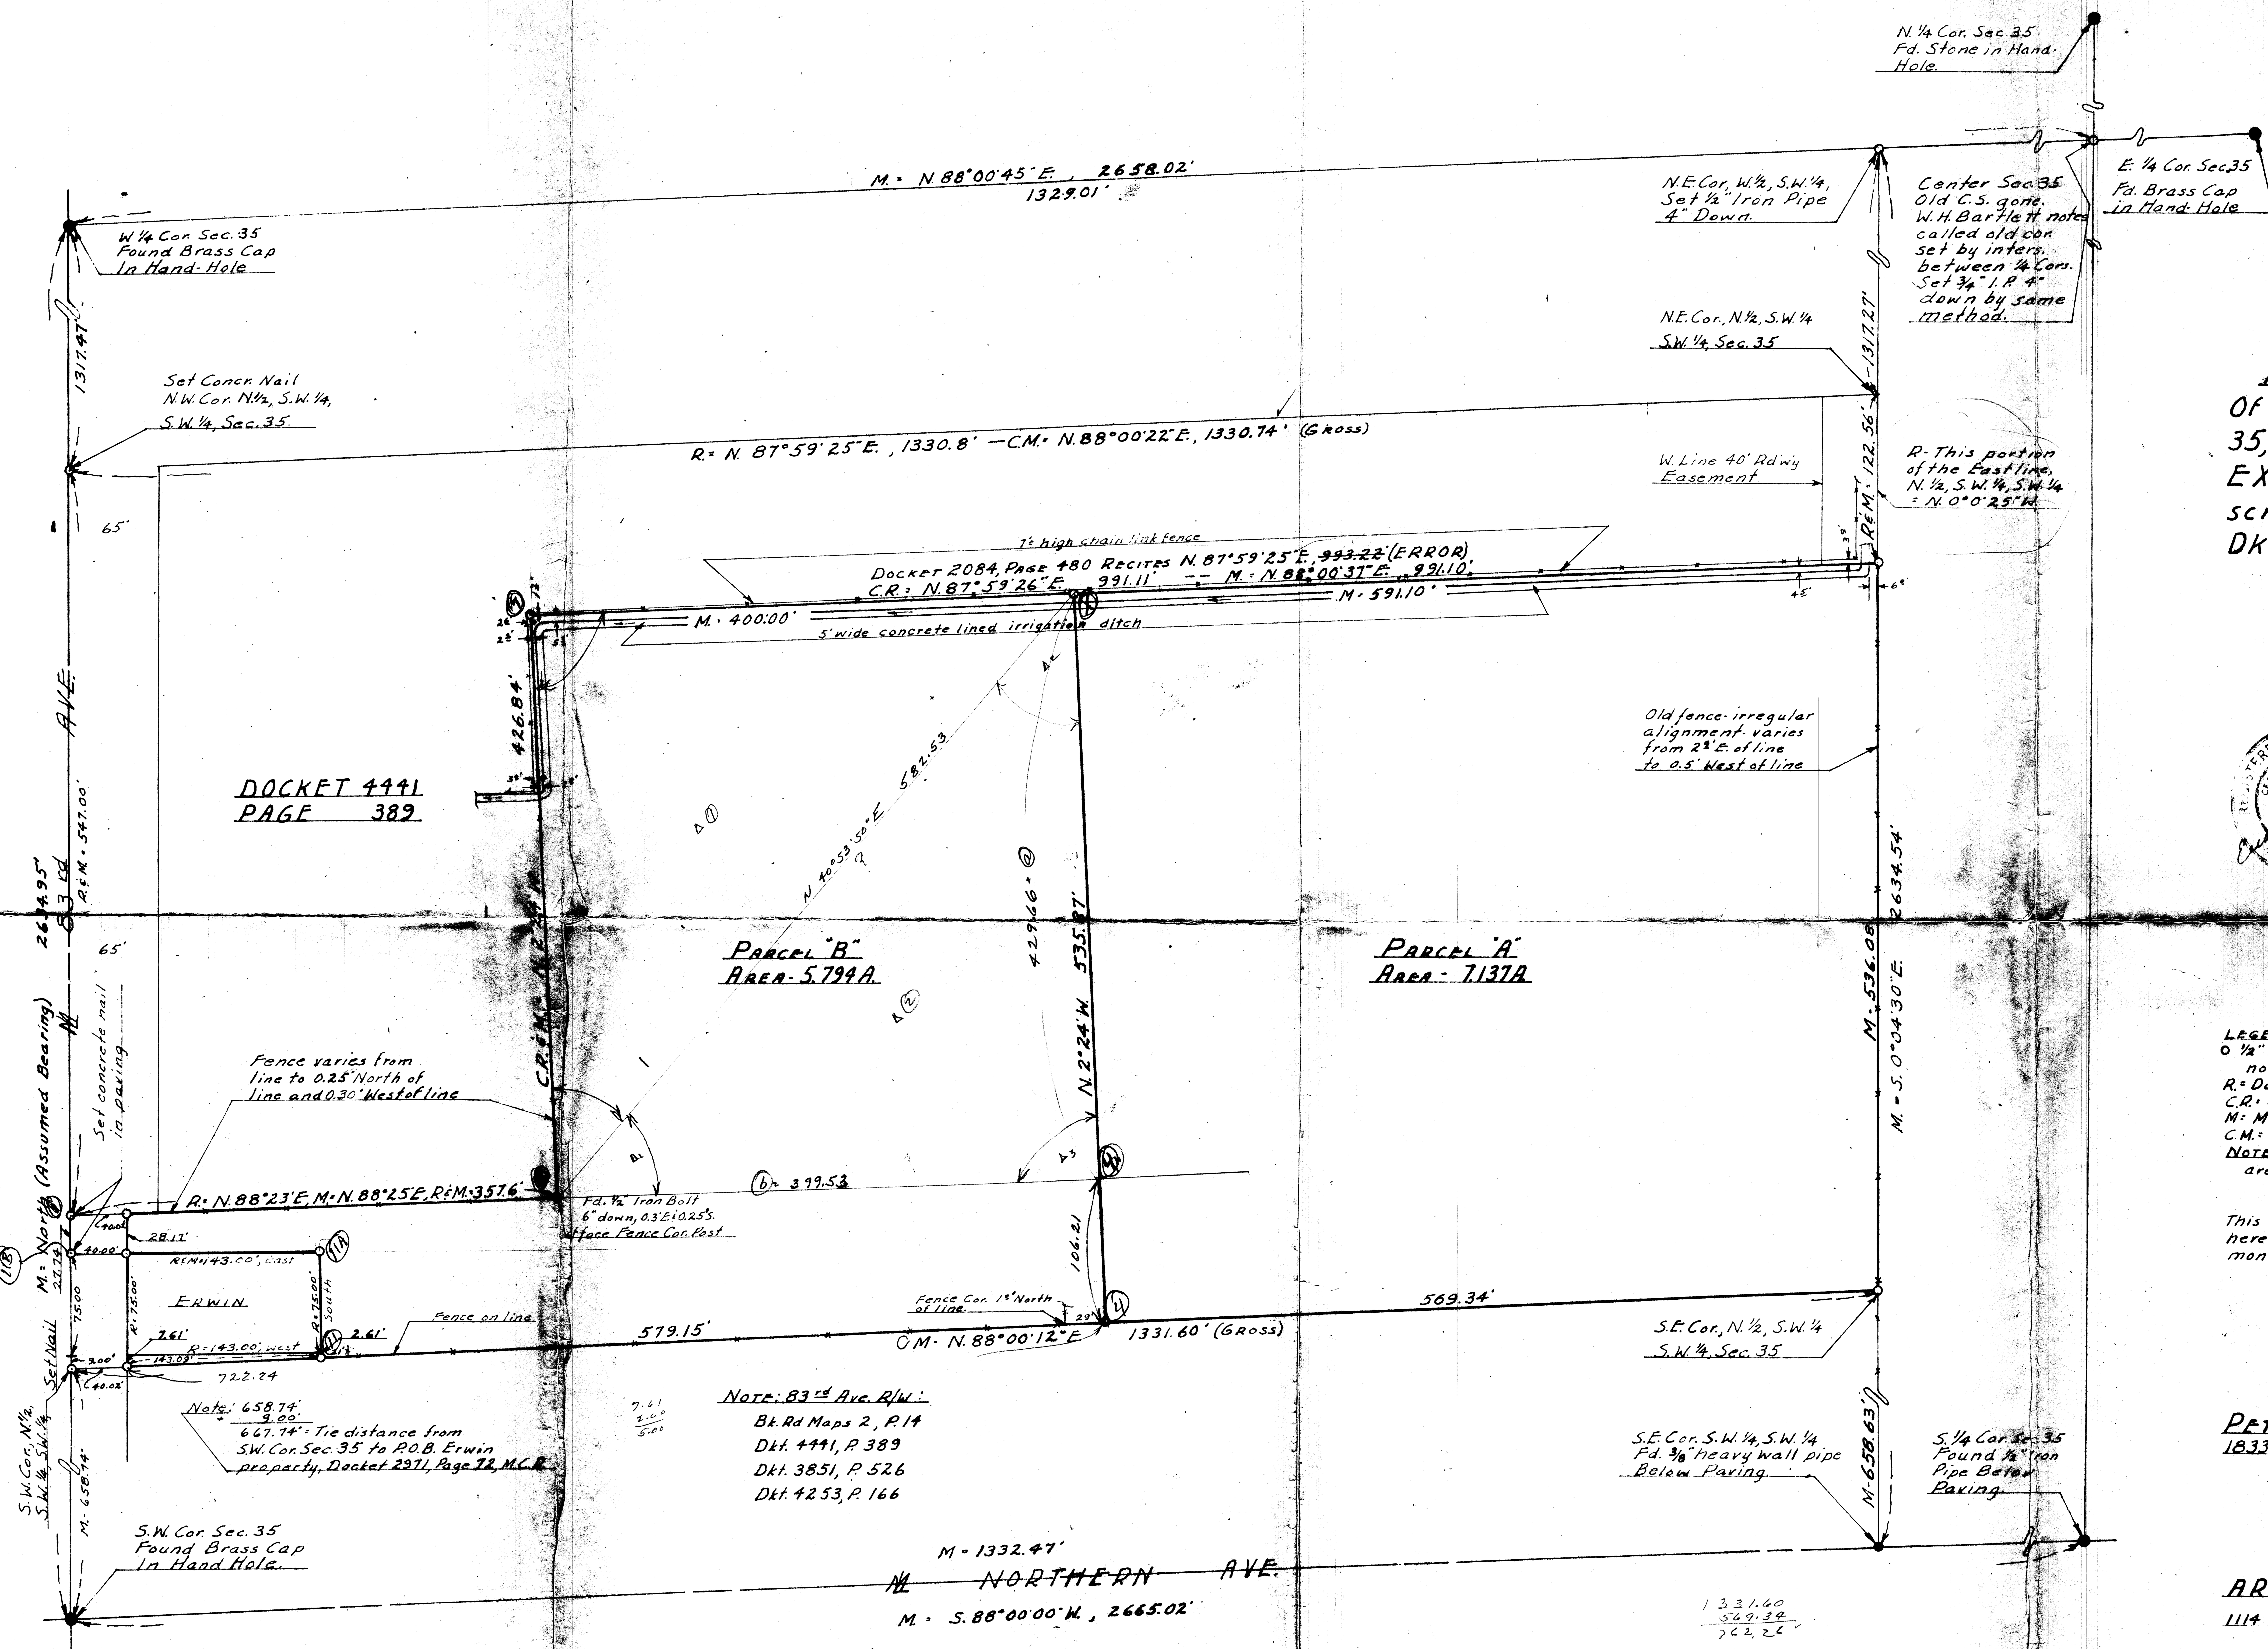

REPORT OF SURVEY

Of the N. 1/2, S.W. 1/4, S.W. 1/4, Sec. 35, T. 3 N., R. 1 E., G. & S. R. B. & M., EXCEPT those parcels described in Dkt. 4441, P. 389 & Dkt. 2971, P. 72, Mar. Co. Rec.

REGISTERED LAND SURVEYOR CERTIFICATE EUGENE V. SHELLY ARIZONA, U.S.A.

N

Scale, 1" = 60'

LEGEND:

o 1/2" Iron pipe set, except where otherwise noted hereon.

R. = Data from Mar. Co. Rec.

C.R. = Calculated from R.

M. = Measured in field.

C.M. = Calculated from M.

Note: No other existing improvements are shown hereon.

This will certify that the survey shown hereon was made by me during the month of June, 1964.

Eugene V. Shelly

FOR

PETER S. BROOKER, ET AL.

1833 W. Elm Phoenix, Arizona

BY

ARIZONA SURVEYING SERVICE

1114 N. 7th St. Phoenix, Arizona

Drawing No. L-64-368

DIN 59766