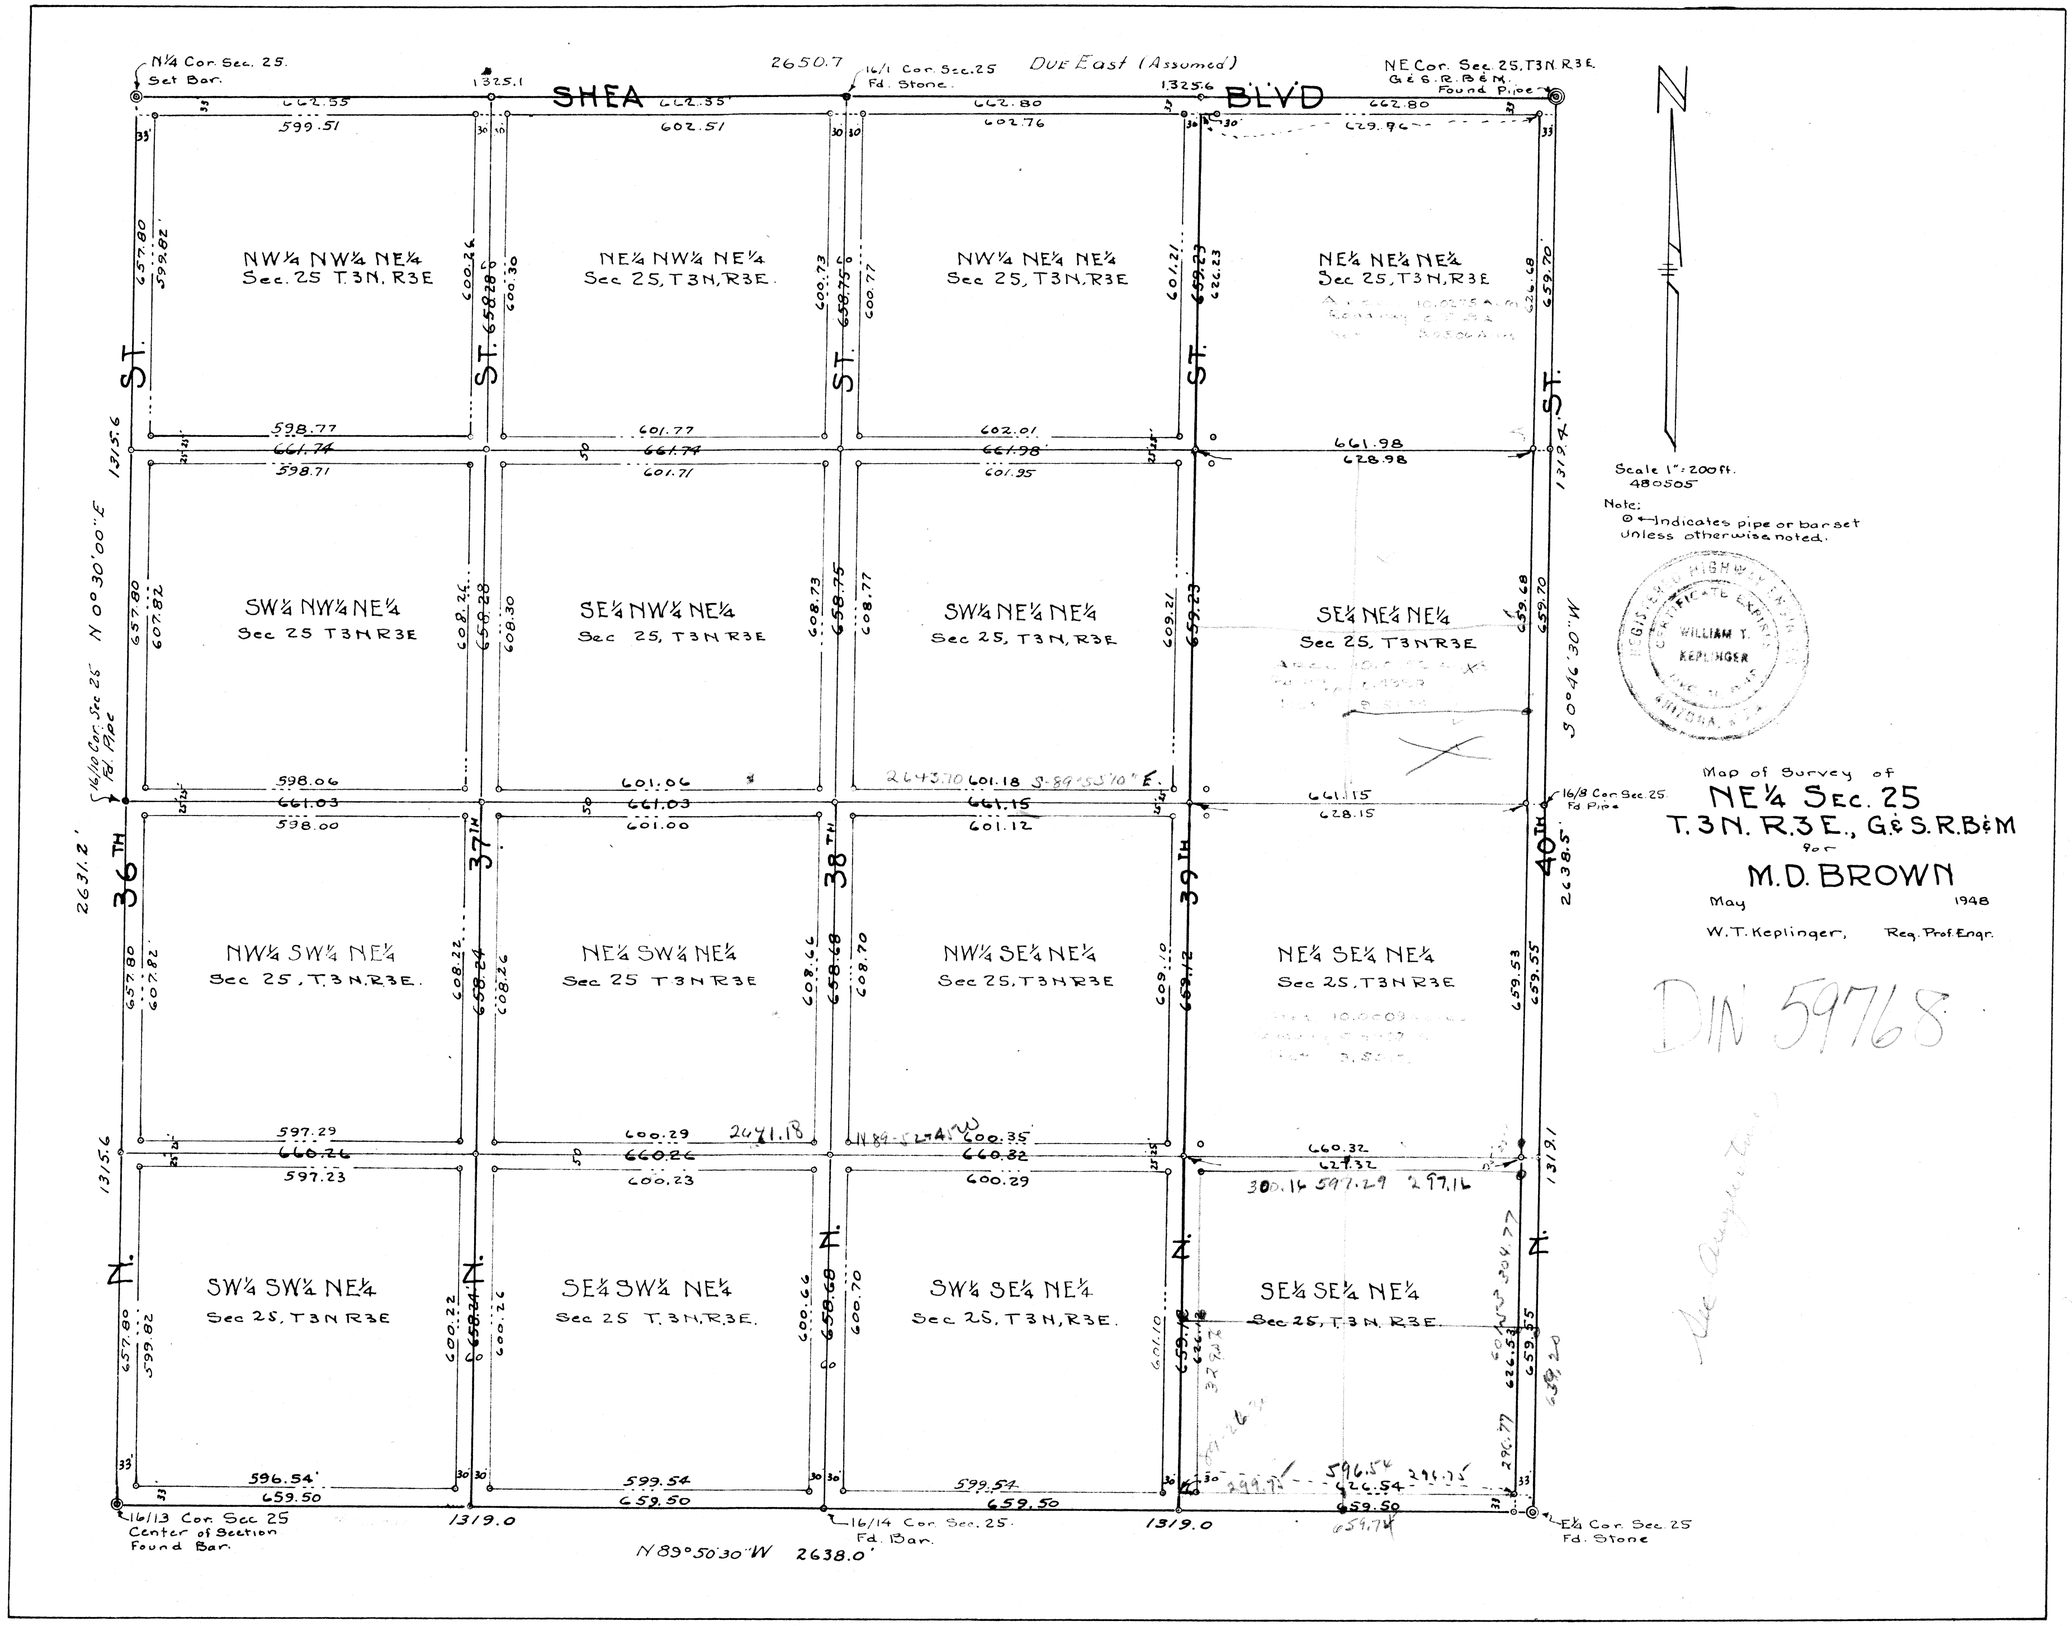
N¼ Cor. Sec. 25.
Set Bar.
SHEA BLVD
2650.7
16/1 Cor. Sec. 25
Fd. Stone.
DUE East (Assumed)
NE Cor. Sec. 25, T3N R3E.
G&S.R.B&M.
Found Pipe
NW¼ NW¼ NE¼
Sec. 25 T.3N. R3E
NE¼ NW¼ NE¼
Sec 25, T3N, R3E.
NW¼ NE¼ NE¼
Sec 25, T3N, R3E
NE¼ NE¼ NE¼
Sec 25, T3N, R3E
SW¼ NW¼ NE¼
Sec 25 T3N R3E
SE¼ NW¼ NE¼
Sec 25, T3N R3E
SW¼ NE¼ NE¼
Sec 25, T3N, R3E
SE¼ NE¼ NE¼
Sec 25, T3N R3E
NW¼ SW¼ NE¼
Sec 25, T.3N.R3E.
NE¼ SW¼ NE¼
Sec 25 T3N R3E
NW¼ SE¼ NE¼
Sec 25, T3N R3E
NE¼ SE¼ NE¼
Sec 25, T3N R3E
SW¼ SW¼ NE¼
Sec 25, T3N R3E
SE¼ SW¼ NE¼
Sec 25 T.3N.R.3E.
SW¼ SE¼ NE¼
Sec 25, T3N, R3E.
SE¼ SE¼ NE¼
Sec 25, T.3N. R3E.
36 TH ST.
37 TH ST.
38 TH ST.
39 TH ST.
40 TH ST.
N 0°30'00" E
S 0°46'30" W
N 89°50'30" W 2638.0'
S 89°55'10" E
16/10 Cor. Sec 25 Fd. Pipe
16/8 Cor Sec 25 Fd Pipe
16/13 Cor Sec 25
Center of Section
Found Bar.
16/14 Cor. Sec. 25.
Fd. Bar.
E¼ Cor. Sec. 25
Fd. Stone
Scale 1" = 200 ft.
480505
Note:
⊙ ← Indicates pipe or bar set unless otherwise noted.
REGISTERED HIGHWAY ENGINEER
CERTIFICATE EXPIRES
WILLIAM T. KEPLINGER
ARIZONA
Map of Survey of
NE¼ SEC. 25
T. 3 N. R. 3 E., G.&S.R.B&M
for
M.D. BROWN
May 1948
W.T. Keplinger, Reg. Prof. Engr.
DIN 59768