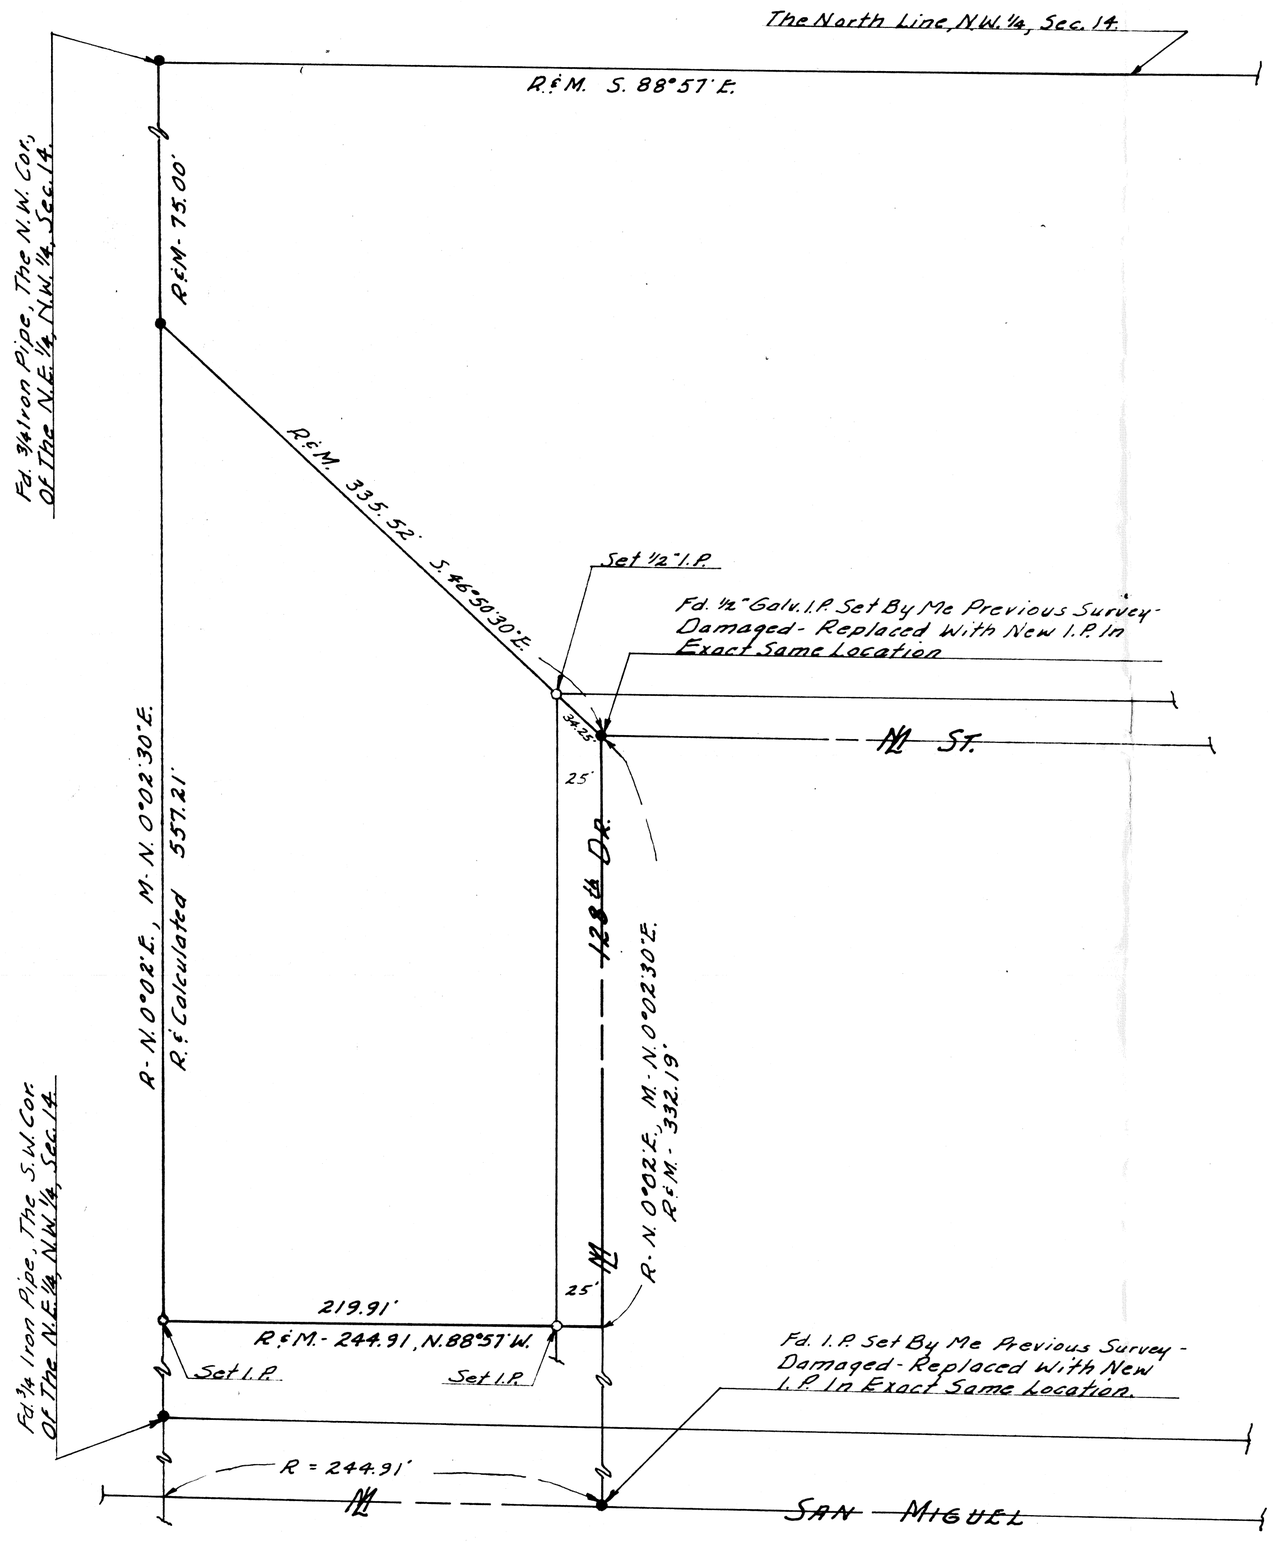

REPORT OF SURVEY

FOR

MAJ. T. J. BANICK

440 14 ADG — DET.

BOX 185

APO NEW YORK, NEW YORK — 09283

OF THE PARCEL OF GROUND DESCRIBED

IN DOCKET 7316, PAGE 430

MARICOPA COUNTY RECORDS

N

Scale 1" = 60'

LEGEND

R = DATA FROM MAR. CO. REC.

M. = MEASURED IN THE FIELD

THIS WILL CERTIFIFY THAT THE SURVEY SHOWN HEREON WAS MADE BY ME DURING FEB., 1969

Eugene P. Skelly

ARIZONA SURVEYING SERVICE

2802 W. SOLANO DR., N., PHOENIX, ARIZONA

DRAWING NO. L-69-1541

DIN 59771