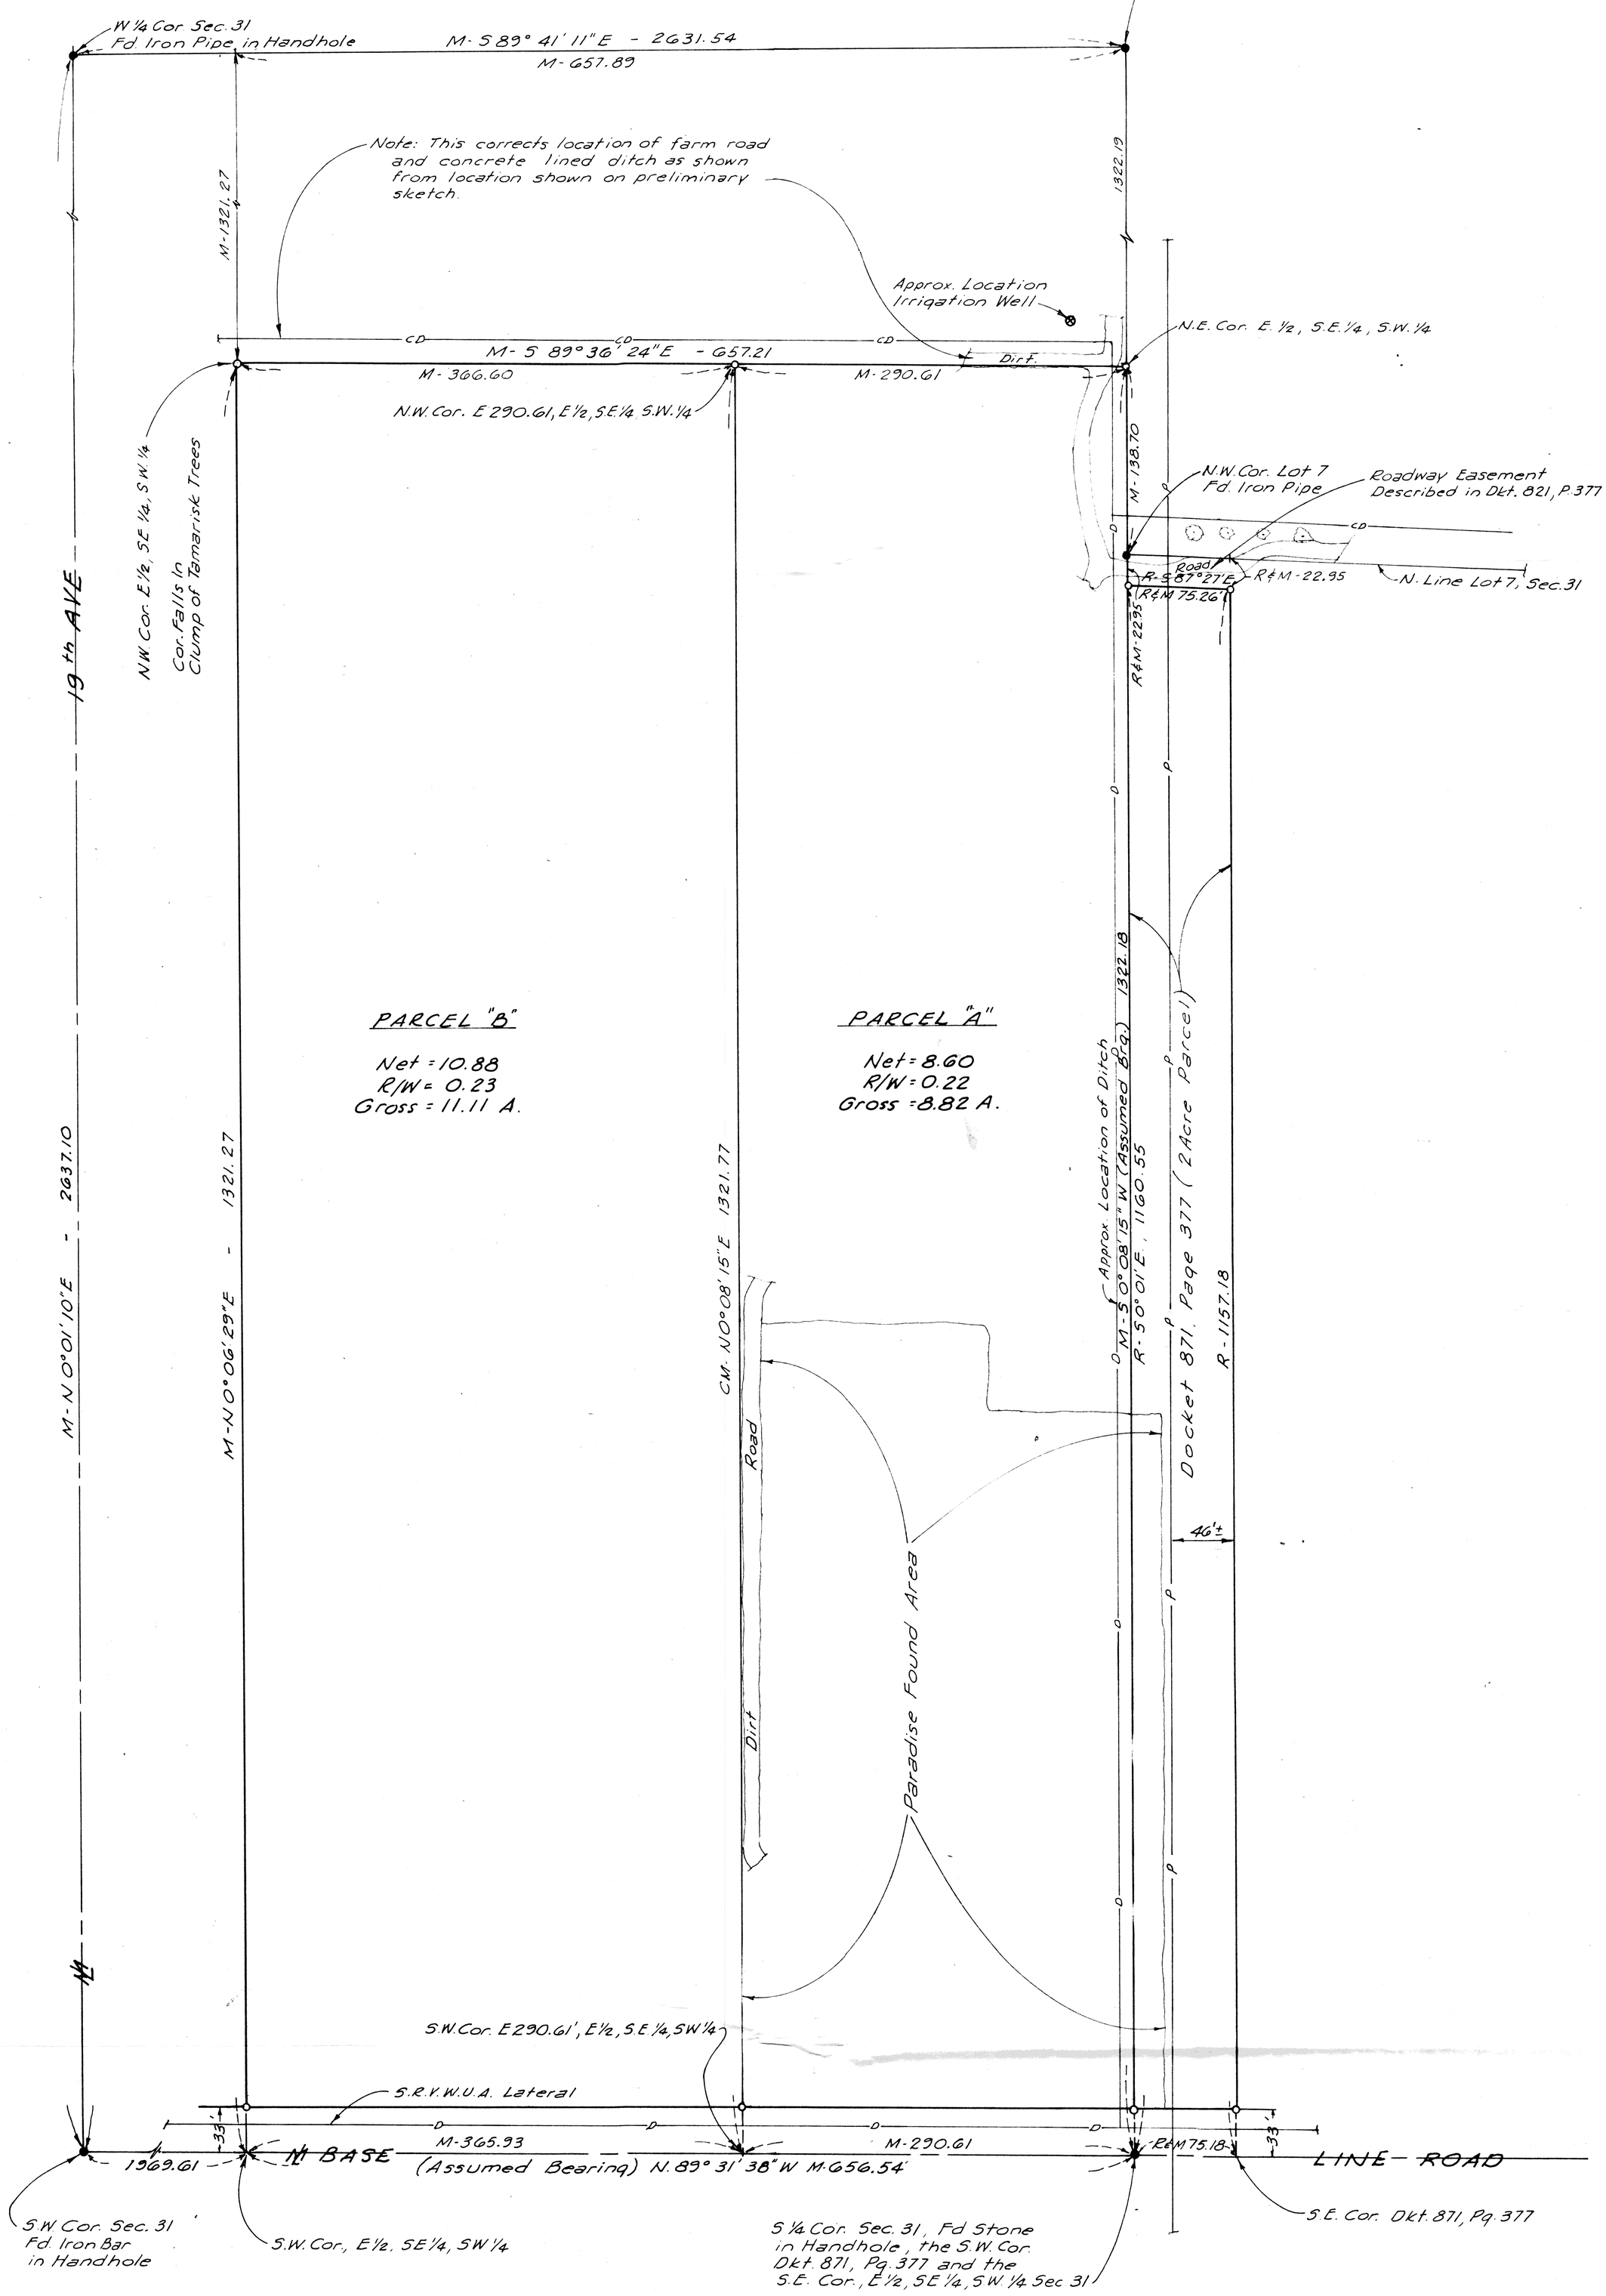

REPORT OF SURVEY
FOR
ROBERT M. SMEAD, Et Al.
1516 W. Baseline Road
Phoenix, Arizona
of
That Portion of the E. 1/2, S.E. 1/4, S.W. 1/4, Sec. 31 and that Portion of Lot 7, Sec. 31, All being in Sec. 31, T. 1 N., R. 3 E., G. & S.R.B. & M., Mar. Co. Ariz., as shown hereon.

N

Scale: 1" = 60'

This will certify that the field work for the Survey shown hereon was done under my supervision during the months of August and September 1969 and June, 1970.

Eugene A. Kelly
8/6/70

LEGEND

- ● - Monument Found
- o - 1/2" I.D. Iron Pipe tagged L.S. 1681 set this survey
- M - Measured in field
- CM - Calculated from M.
- R - Maricopa County Records
- D - Earth Ditch
- CD - Concrete Lined Ditch
- P - Overhead Power Line

Note: Basis for 33' Road is Bk 2, Road Maps, Pg 14, M.C.R. Other existing improvements not shown hereon.

DIN 59774

ARIZONA SURVEYING SERVICE
5704 N. 27th Avenue - Phoenix, Arizona
Drawing No. L-69-8564