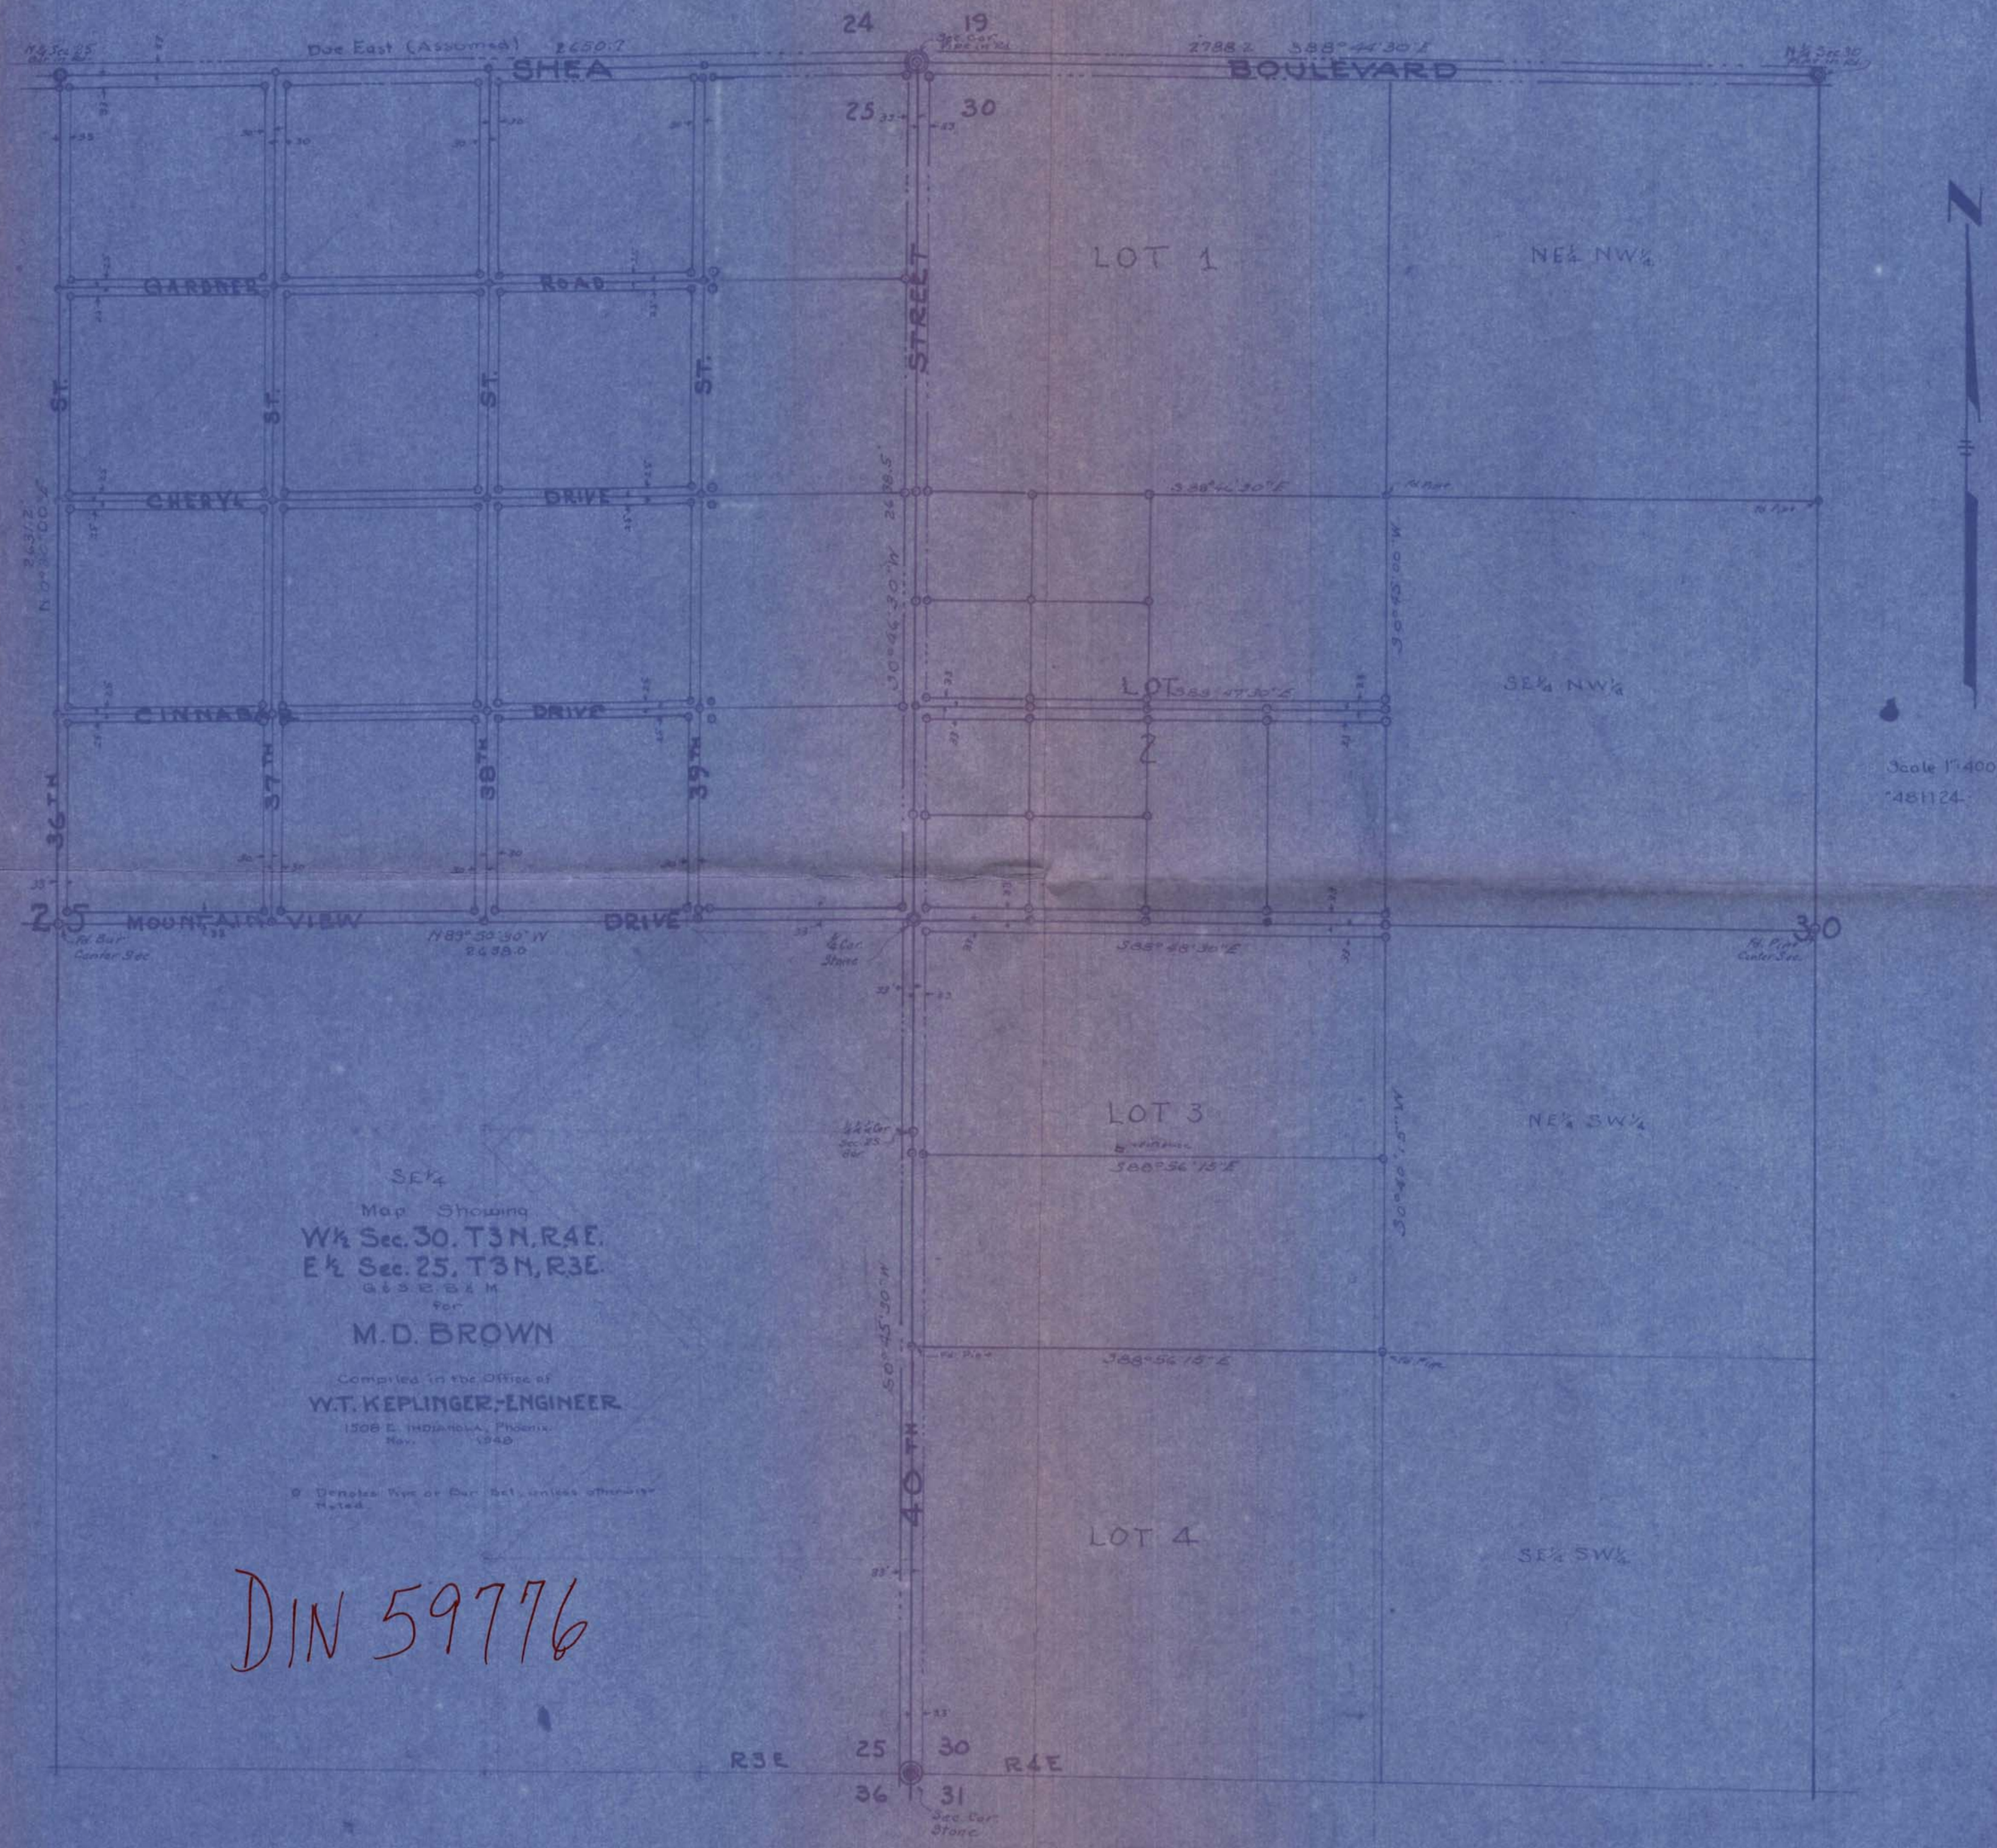
Due East (Assumed)
SHEA
BOULEVARD
GARDNER
ROAD
CHERYL
DRIVE
CINNABAR
DRIVE
MOUNTAIN VIEW
DRIVE
STREET
36TH
37TH
38TH
39TH
40TH
LOT 1
NE¼ NW¼
SE¼ NW¼
LOT 2
LOT 3
NE¼ SW¼
LOT 4
SE¼ SW¼
SE¼
Map Showing
W½ Sec. 30, T3N, R4E.
E½ Sec. 25, T3N, R3E.
G&S.R.B.&M.
for
M.D. BROWN
Compiled in the Office of
W.T. KEPLINGER, ENGINEER
1508 E. INDIANOLA, Phoenix.
Nov. 1948
Scale 1" = 400 ft
"481124"
R3E
R4E

DIN 59776